F.A. PROJECT NO.	SHEET NO.

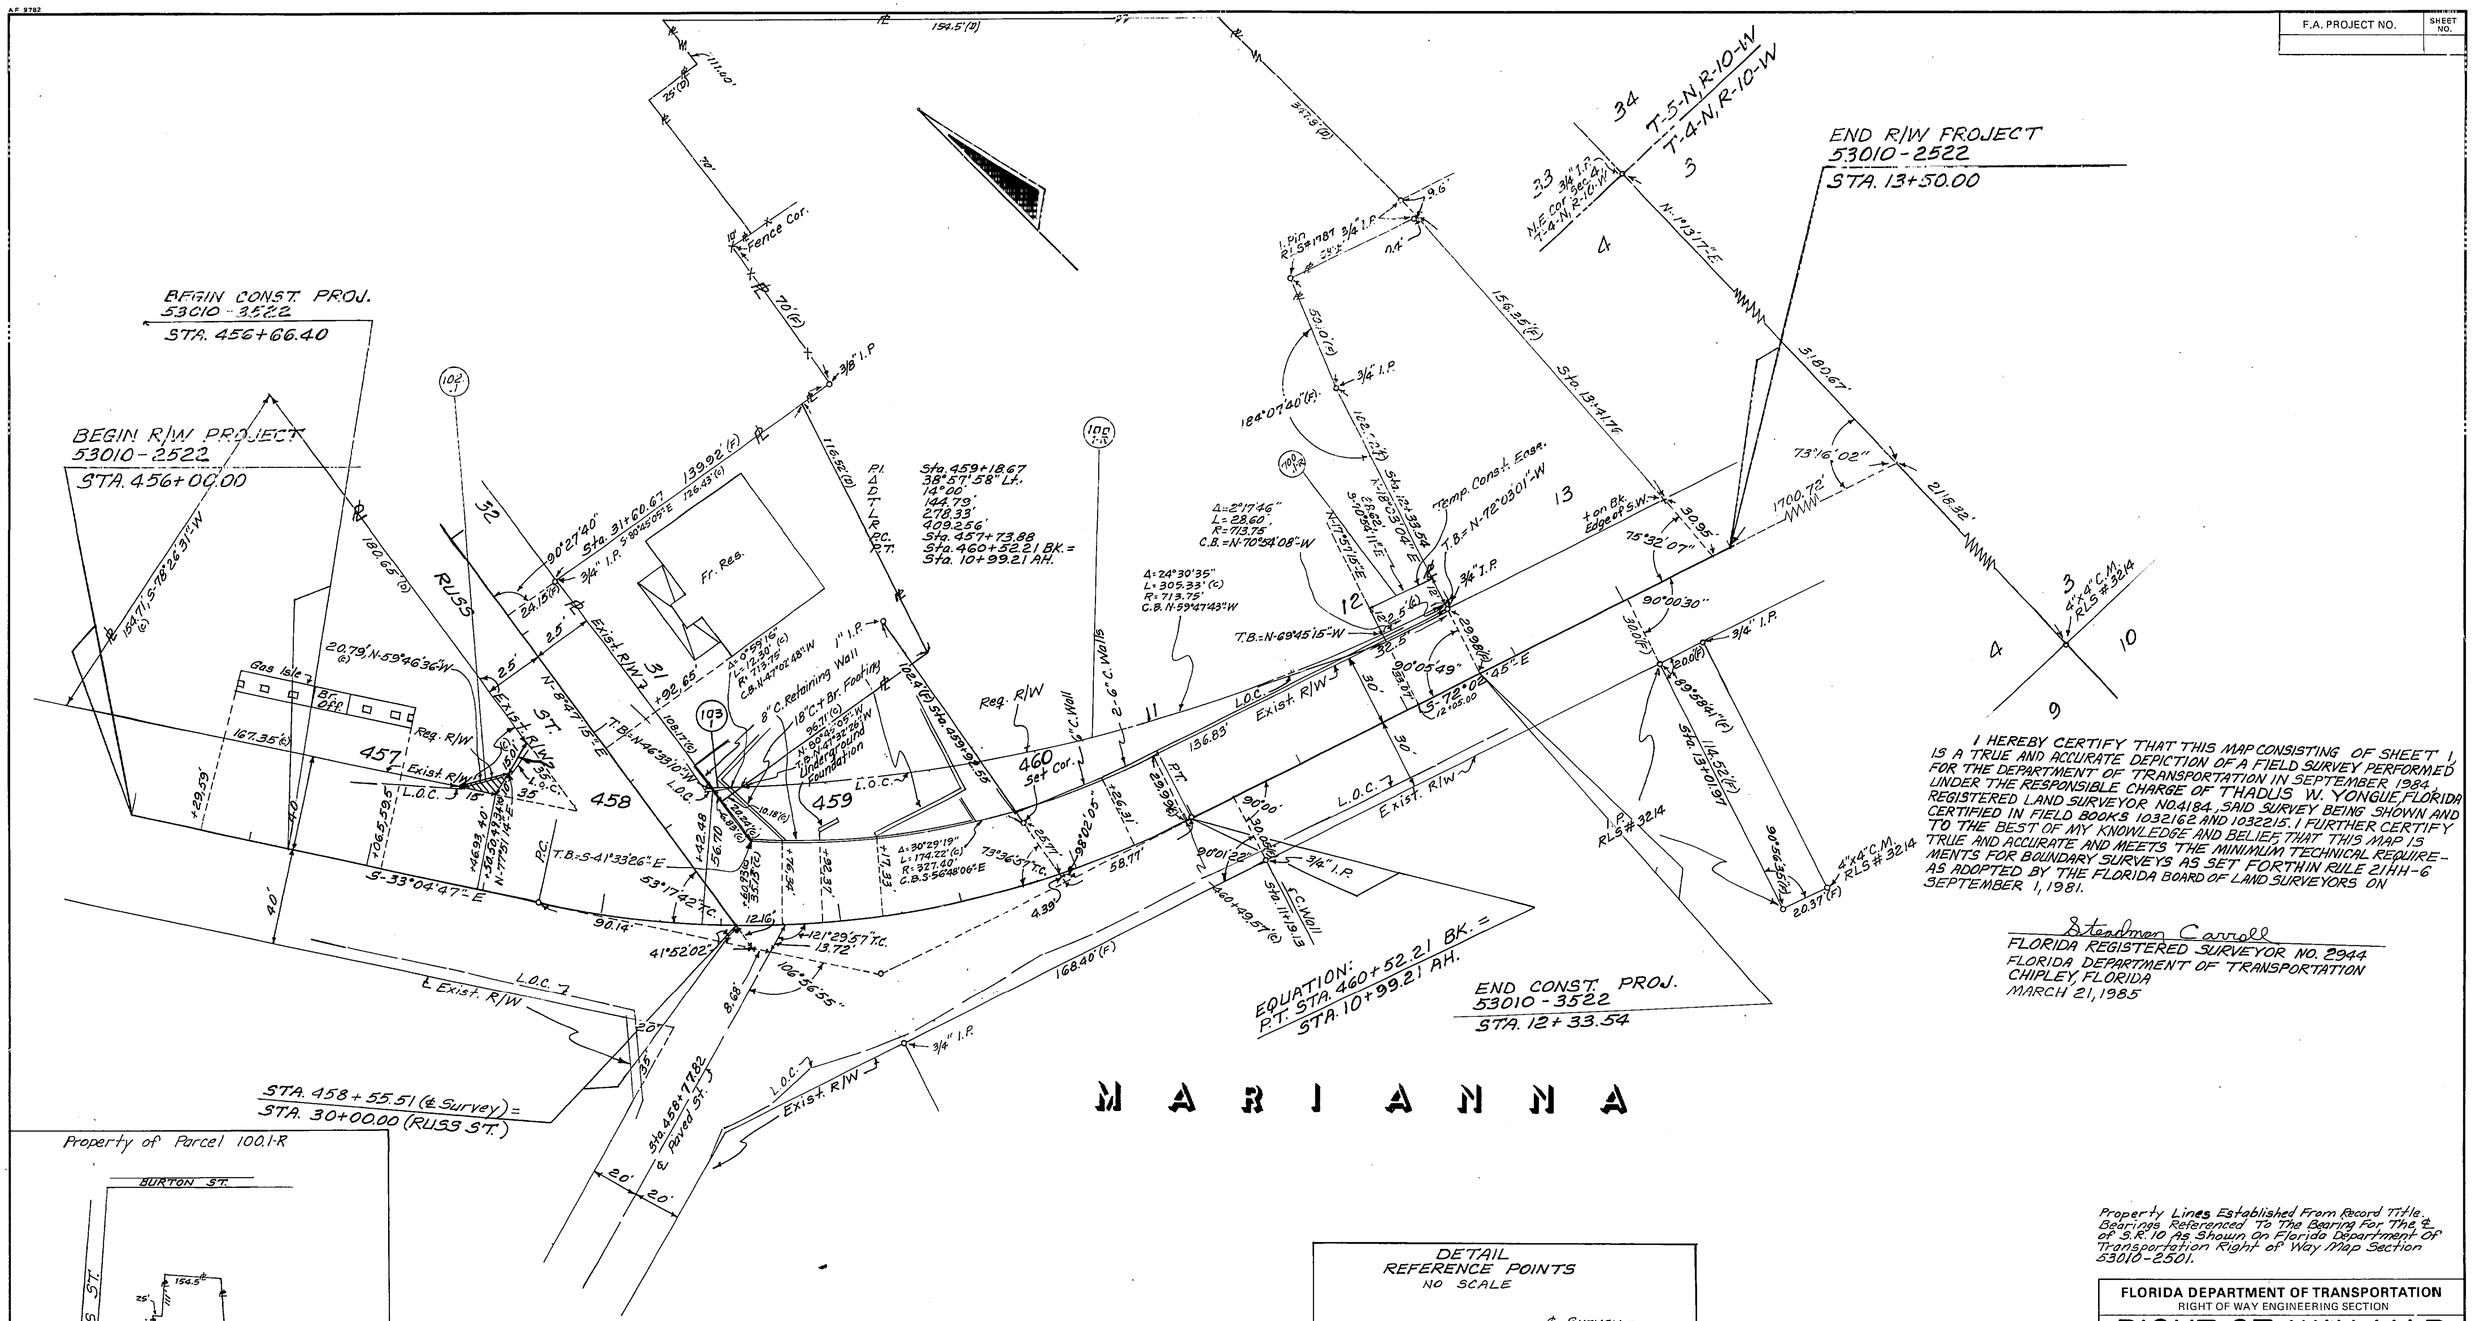

I HEREBY CERTIFY THAT THIS MAP CONSISTING OF SHEET 1, IS A TRUE AND ACCURATE DEPICTION OF A FIELD SURVEY PERFORMED FOR THE DEPARTMENT OF TRANSPORTATION IN SEPTEMBER 1984 UNDER THE RESPONSIBLE CHARGE OF THADUS W. YONGUE, FLORIDA REGISTERED LAND SURVEYOR NO. 4184, SAID SURVEY BEING SHOWN AND CERTIFIED IN FIELD BOOKS 1032162 AND 1032215. I FURTHER CERTIFY TO THE BEST OF MY KNOWLEDGE AND BELIEF, THAT THIS MAP IS TRUE AND ACCURATE AND MEETS THE MINIMUM TECHNICAL REQUIREMENTS FOR BOUNDARY SURVEYS AS SET FORTHIN RULE 21HH-6 AS ADOPTED BY THE FLORIDA BOARD OF LAND SURVEYORS ON SEPTEMBER 1, 1981.

Steadman Carroll
FLORIDA REGISTERED SURVEYOR NO. 2944
FLORIDA DEPARTMENT OF TRANSPORTATION
CHIPLEY, FLORIDA
MARCH 21, 1985

Property of Parcel 100.1-R

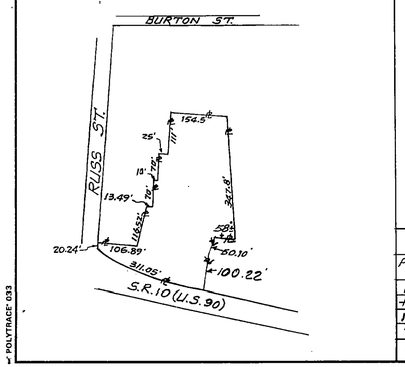

TABLE OF OWNERSHIP

PARCEL NO.	NAME	AREA TAKEN	REMAINDERS LT.	REMAINDERS RT.	COMMENTS
100.1R	Julia Lorimen Criglar	5019□'	2.10 Ac.±	-0-	
~~101.1~~	~~Floie C. Packard, et al~~	~~2829□'~~	~~4882□'~~	~~-0-~~	VOID
102.1	L.A. Williford	70□'	15,162□'	-0-	
700.1-R	Julia Lorimen Criglar	346□'	(See Parcel #	100.1)	
103.1	Floye E. Brewton	35□'	13,381□'	-0-	

UTILITY OWNERS
POWER: Florida Public Utilities
TELEPHONE: Continental Tele. Co.
GAS: City of Marianna
Water: City of Marianna

DETAIL
REFERENCE POINTS
NO SCALE

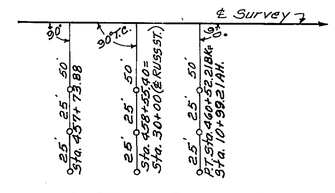

All Reference Points Are Nail & Cap = ○

Property Lines Established From Record Title. Bearings Referenced To The Bearing For The ℄ of S.R. 10 As Shown On Florida Department Of Transportation Right of Way Map Section 53010-2501.

REVISION	BY	DATE
R/W Ties	I.C-BB	11-25-85
R/S # 103, Void 101	BW	12-9-85

FLORIDA DEPARTMENT OF TRANSPORTATION
RIGHT OF WAY ENGINEERING SECTION

RIGHT OF WAY MAP

STATE ROAD NO. 10 JACKSON COUNTY

	BY	DATE	APPROVED BY	DATE
DRAWN	D.F.E.	2-7-85	[signature]	DESIGN DISTRICT ENGINEER
TRACED	D.F.E.	2-20-85	[signature]	4-17-85 ENGINEER OF RIGHT OF WAY
CHECKED	B.W.	2-28-85		

MAPS PREPARED BY 3RD. DISTRICT
FIELD BOOK NO'S. 1032162, 1032215, Dated Sept. '84
W.P.I. NO. 3114644
SCALE 1" = 30'
SECTION 53010-2522
SHEET 1 of 1

INTERSECTION OF S.R. 10 (U.S. 90) & RUSS ST. IN MARIANNA