AF 9787

F.A. PROJECT NO.	SHEET NO.
N/A	

TABLE OF OWNERSHIP

PARCEL Nº	NAME	AREA TAKEN	REMAINDERS RIGHT	REMAINDERS LEFT	COMMENTS
100.1	Greenwood Farm Products, Inc.	8.199 Ac.	1011.80 Ac.	65.0 Ac.	O.R.B. 316, Pg. 372
101.1	Chism Truck Center, Inc.	1.915 ±"	2.926 Ac.	-0-	O.R.B 318, Pg. 04
102.1	Robert E. Carr, etux	3.978 Ac.	-0-	33.432 Ac.	O.R.B. 314, Pg. 540
103.1	Daniel Wilkes	1.9790 ±"	163.96 Ac.	-0-	O.R.B. 318, Pg. 06
104.1	Hazel Wilkes	3.154 Ac.	-0-	151.846 Ac.	O.R.B. 314, Pg. 896
800.1-R	Greenwood Farm Products, Inc.	.984 Ac.	(SEE	PARCEL #100.1)	O.R.B. 318, Pg. 09
801.1	Chism Truck Center, Inc.	3015 ±"	(SEE	PARCEL #101.1)	
802.1	Greenwood Farm Products Inc.	1.87 Ac.	(SEE	PARCEL #100.1)	(DONATION)
900.1	Robert E. Carr, et ux	—	—	—	License Agreement 3-11-84

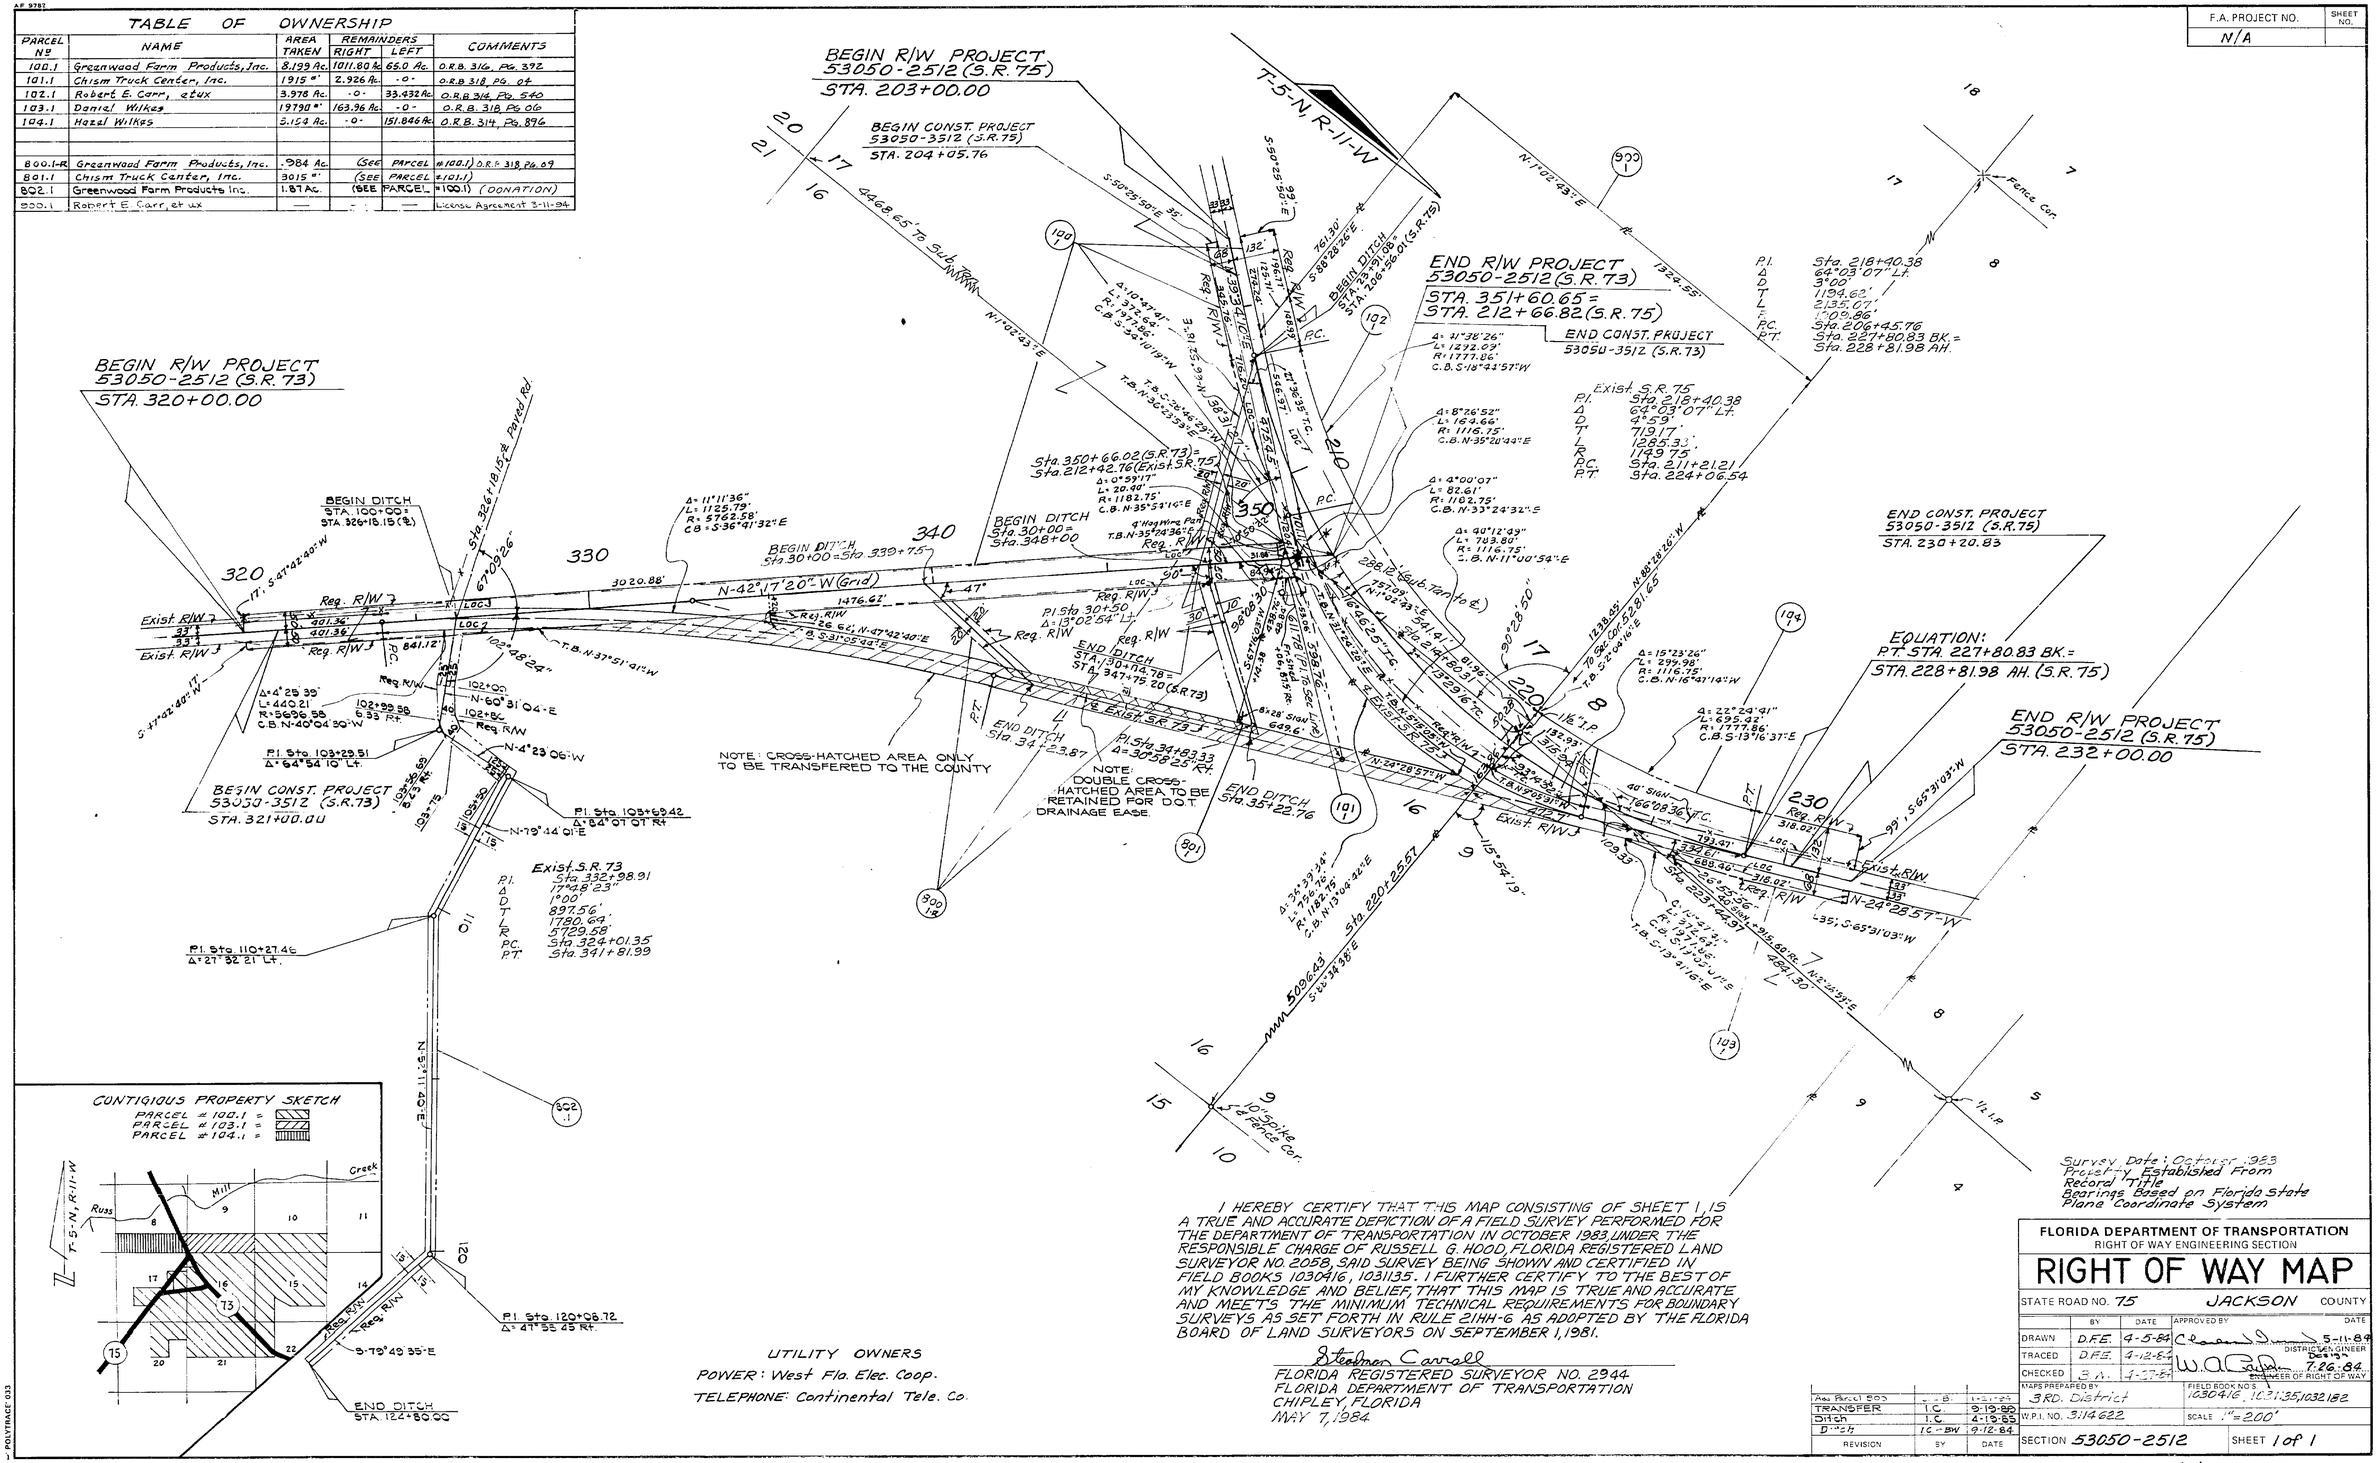

I HEREBY CERTIFY THAT THIS MAP CONSISTING OF SHEET 1, IS A TRUE AND ACCURATE DEPICTION OF A FIELD SURVEY PERFORMED FOR THE DEPARTMENT OF TRANSPORTATION IN OCTOBER 1983, UNDER THE RESPONSIBLE CHARGE OF RUSSELL G. HOOD, FLORIDA REGISTERED LAND SURVEYOR NO. 2058, SAID SURVEY BEING SHOWN AND CERTIFIED IN FIELD BOOKS 1030416, 1031135. I FURTHER CERTIFY TO THE BEST OF MY KNOWLEDGE AND BELIEF, THAT THIS MAP IS TRUE AND ACCURATE AND MEETS THE MINIMUM TECHNICAL REQUIREMENTS FOR BOUNDARY SURVEYS AS SET FORTH IN RULE 21HH-6 AS ADOPTED BY THE FLORIDA BOARD OF LAND SURVEYORS ON SEPTEMBER 1, 1981.

Steadman Carroll
FLORIDA REGISTERED SURVEYOR NO. 2944
FLORIDA DEPARTMENT OF TRANSPORTATION
CHIPLEY, FLORIDA
MAY 7, 1984

Survey Date: October 1983
Property Established From Record Title
Bearings Based on Florida State Plane Coordinate System

REVISION	BY	DATE
Add Parcel 800	J.B.	1-25-84
TRANSFER	I.C.	9-19-85
Ditch	I.C.	4-19-85
Ditch	I.C.-BW	9-12-84

FLORIDA DEPARTMENT OF TRANSPORTATION
RIGHT OF WAY ENGINEERING SECTION

RIGHT OF WAY MAP

STATE ROAD NO. 75 JACKSON COUNTY

	BY	DATE	APPROVED BY	DATE
DRAWN	D.F.E.	4-5-84		5-11-84
TRACED	D.F.E.	4-12-84	DISTRICT ENGINEER DESIGN	
CHECKED	B.A.	4-27-84		7.26.84
			ENGINEER OF RIGHT OF WAY	

MAPS PREPARED BY 3RD. District
FIELD BOOK NO.S 1030416, 1031135/1032182
W.P.I. NO. 3114622
SCALE 1" = 200'
SECTION 53050-2512
SHEET 1 of 1

INTERSECTION S.R. 75 (U.S. 231) & S.R. 73

53050 2512

POLYTRACE 033