FED. ROAD DIV. No.	STATE	PROJECT No.	FISCAL YEAR	SHEET No.
3	FLA.	53503-2602		1

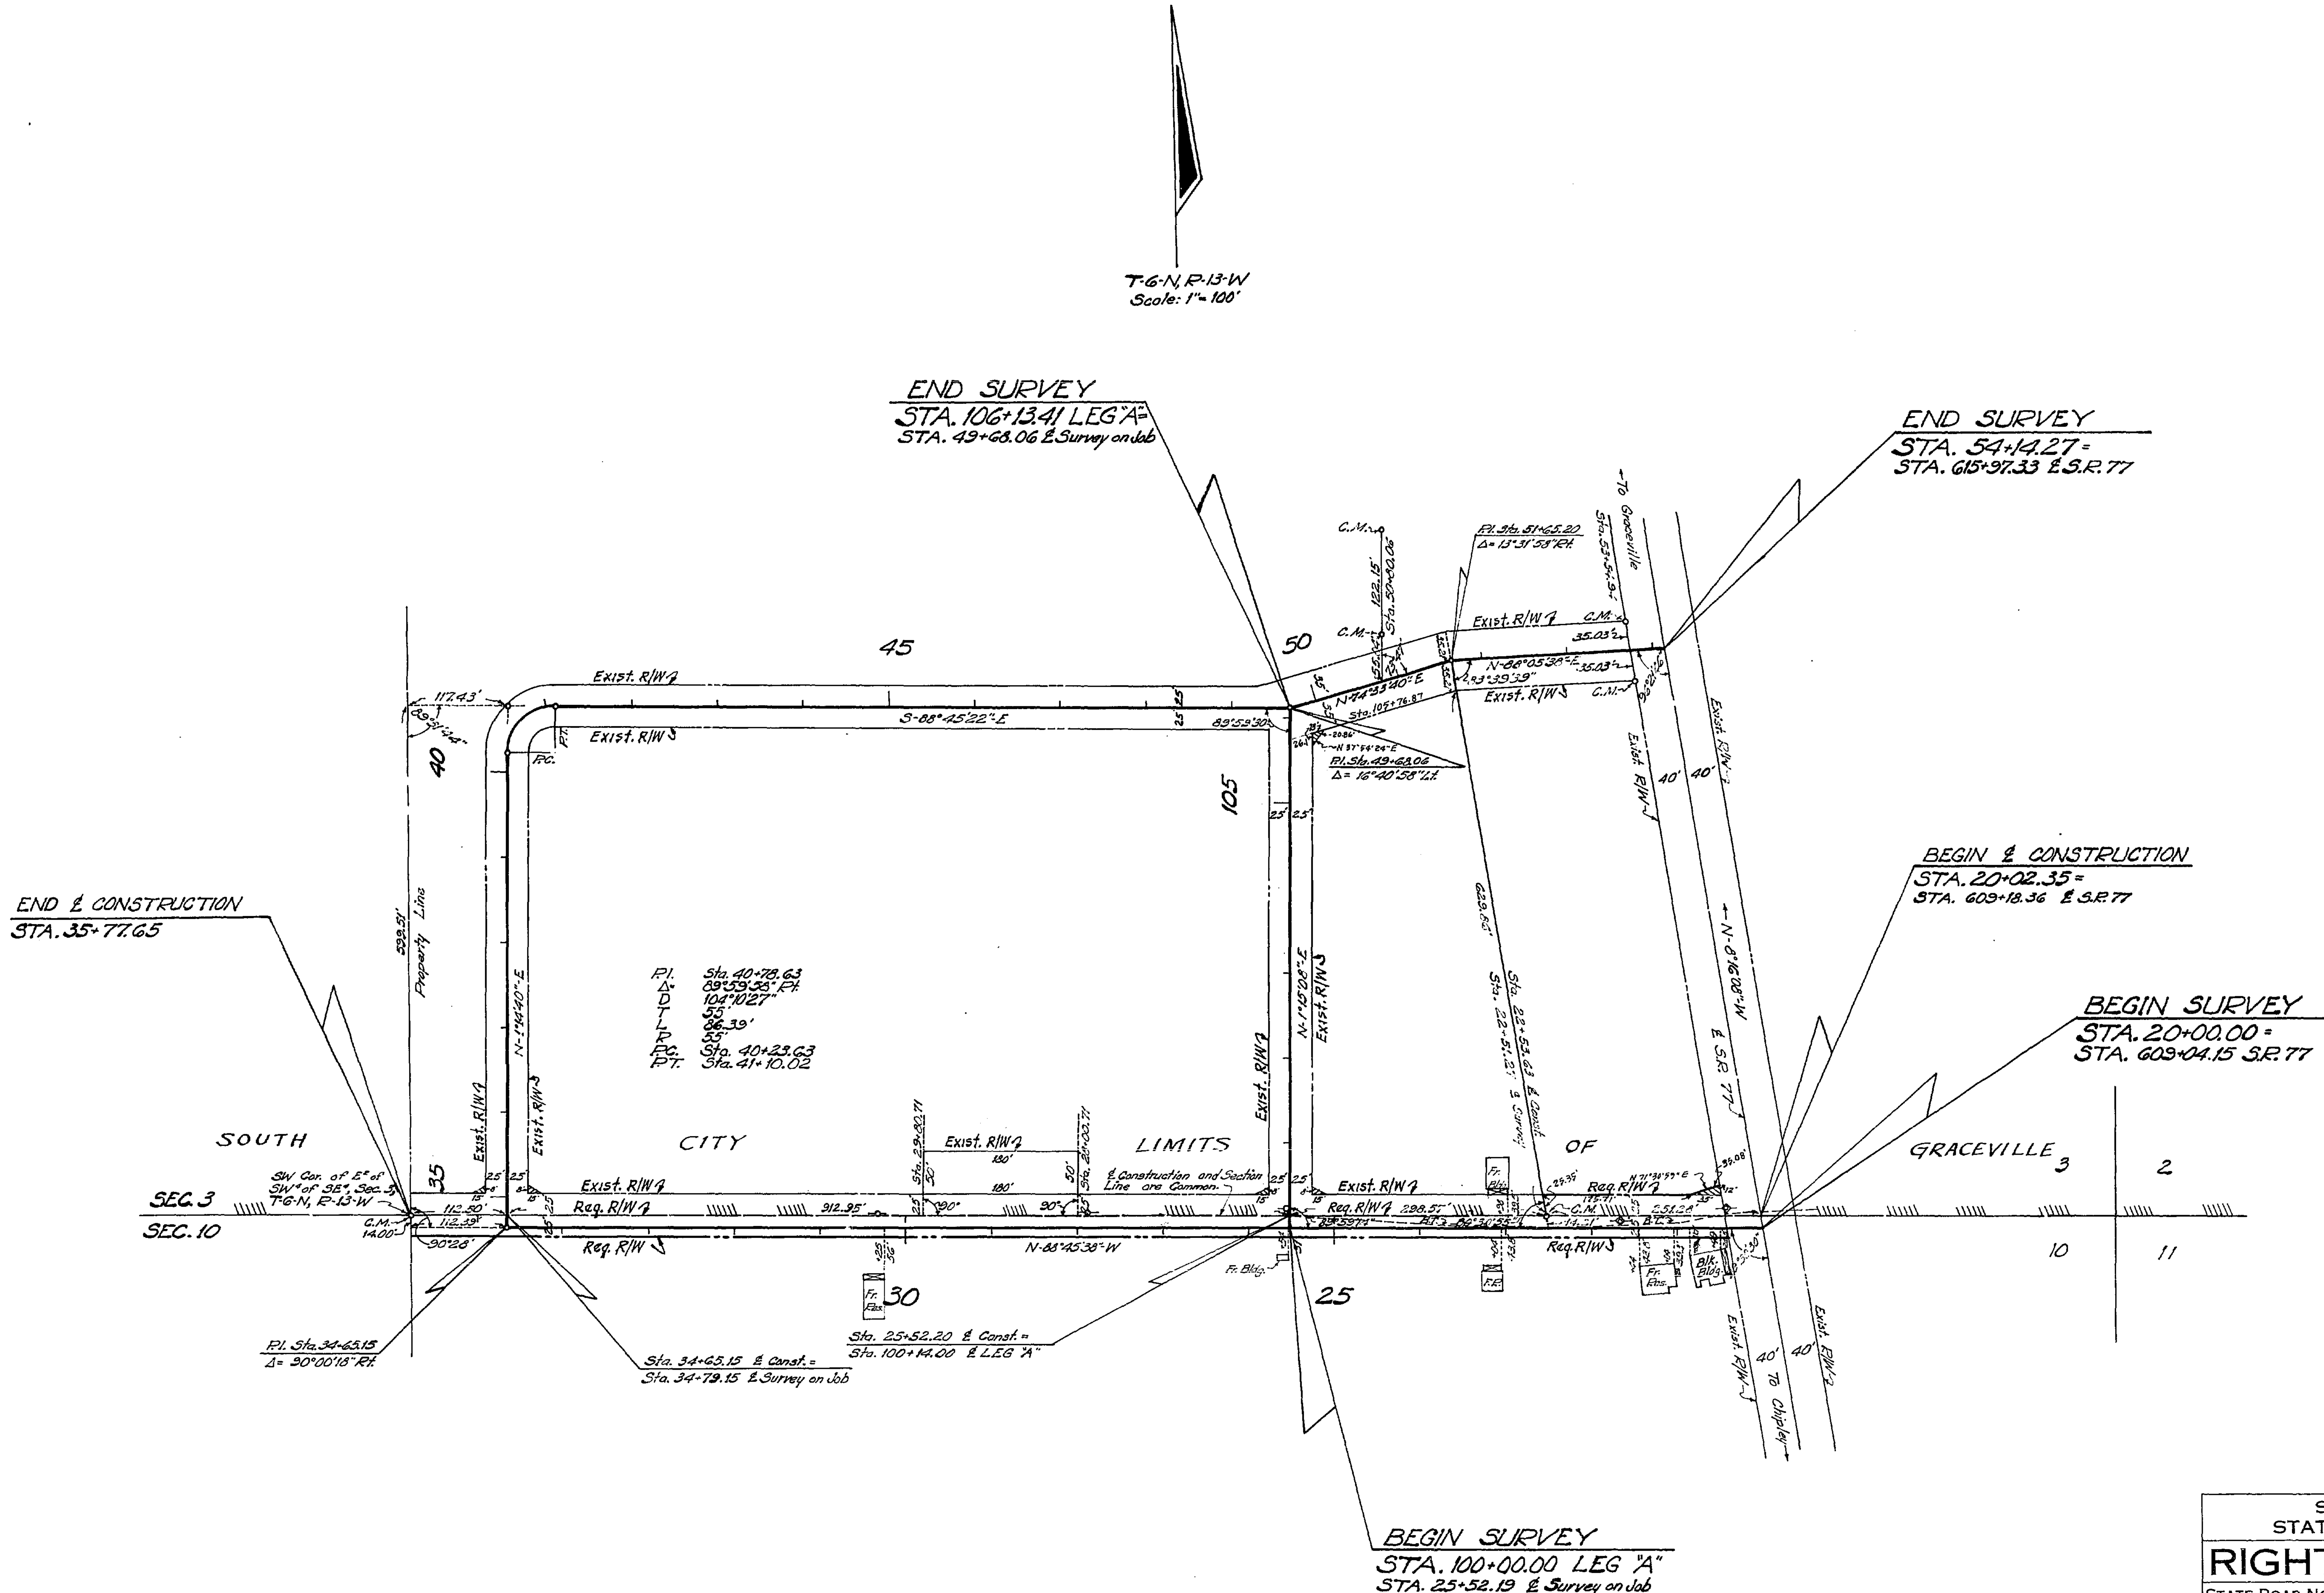

UTILITY OWNERS
Telephone : Southern Bell Tele. Co.
Power : Gulf Power Co.

STATE OF FLORIDA
STATE ROAD DEPARTMENT

RIGHT OF WAY MAP

STATE ROAD NO. JACKSON COUNTY

	BY	DATE
DRAWN		
TRACED	D.V.	8-27-68
CHECKED		
COMPARED		
INDEXED		

APPROVED BY: T B Webb (signature) — DATE 9-16-68 — DISTRICT ENGINEER
ENGINEER OF RIGHTS OF WAY
STATE HIGHWAY ENGINEER

REVISION	BY	DATE
	J.O.	9-26-68

SECTION. 53503-2602 SHEET 1 OF 1

STREETS (AROUND VANITY FAIR FACTORY) IN GRACEVILLE

JACKSONVILLE, FLORIDA — INK LINEN —