FED. ROAD DIV. No.	STATE	SEC. AND JOB No.	FISCAL YEAR	SHEET No.	TOTAL SHEETS
3	FLA.	5371-150	'57	1	1

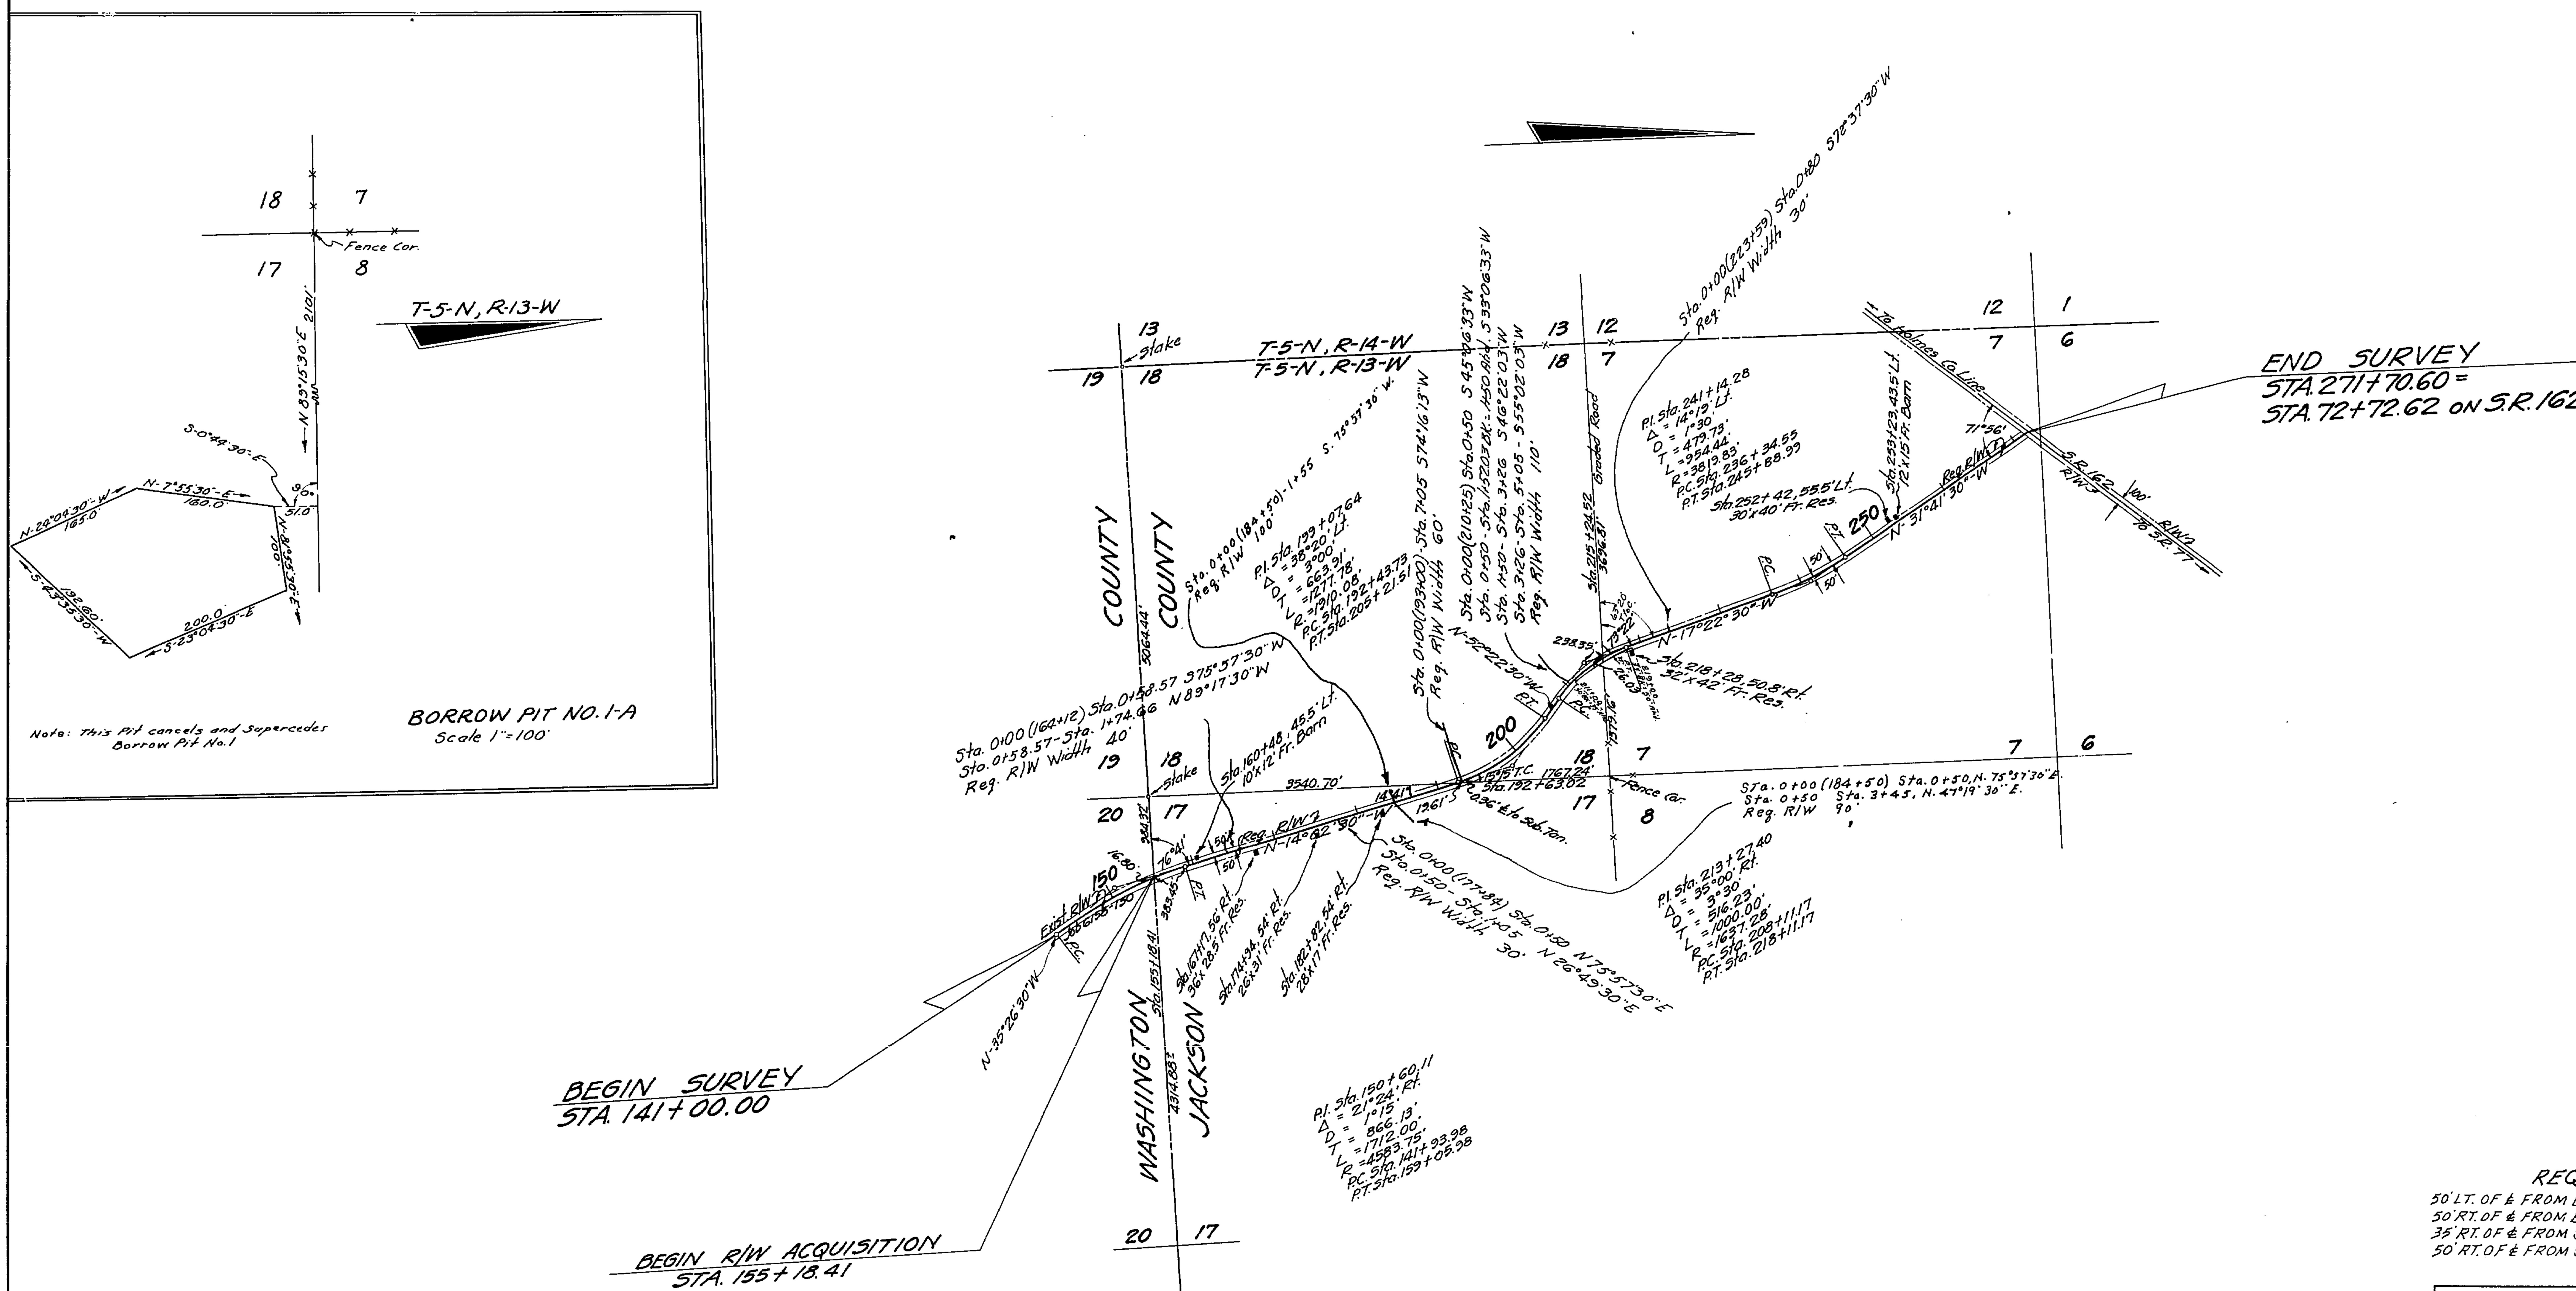

REQUIRED R/W WIDTH'S

50' LT. OF ℄ FROM BEGINNING TO END OF SURVEY.
50' RT. OF ℄ FROM BEGIN OF SURVEY TO STA. 211+00.
35' RT. OF ℄ FROM STA. 211+00 TO STA. 219+00.
50' RT. OF ℄ FROM STA. 219+00 TO END OF SURVEY.

STATE OF FLORIDA
STATE ROAD DEPARTMENT

RIGHT OF WAY MAP

SECTION NO. 5371-150

ROAD NO. S-277 JACKSON COUNTY

SCALE 1"=1000'	NAMES	DATES	APPROVED BY
DRAWN			G. C. D[illegible] DIVISION ENGINEER
TRACED	B.M.B.	7-19-57	
INDEXED			Horton Buckham 8-16-57 for STATE HIGHWAY ENGINEER
REVISED	H. T. R. / E. K.	1-17-58 / 3-18-58	
REVISED	E. K. / H. T. R.	4-30-58 / 5-29-58	