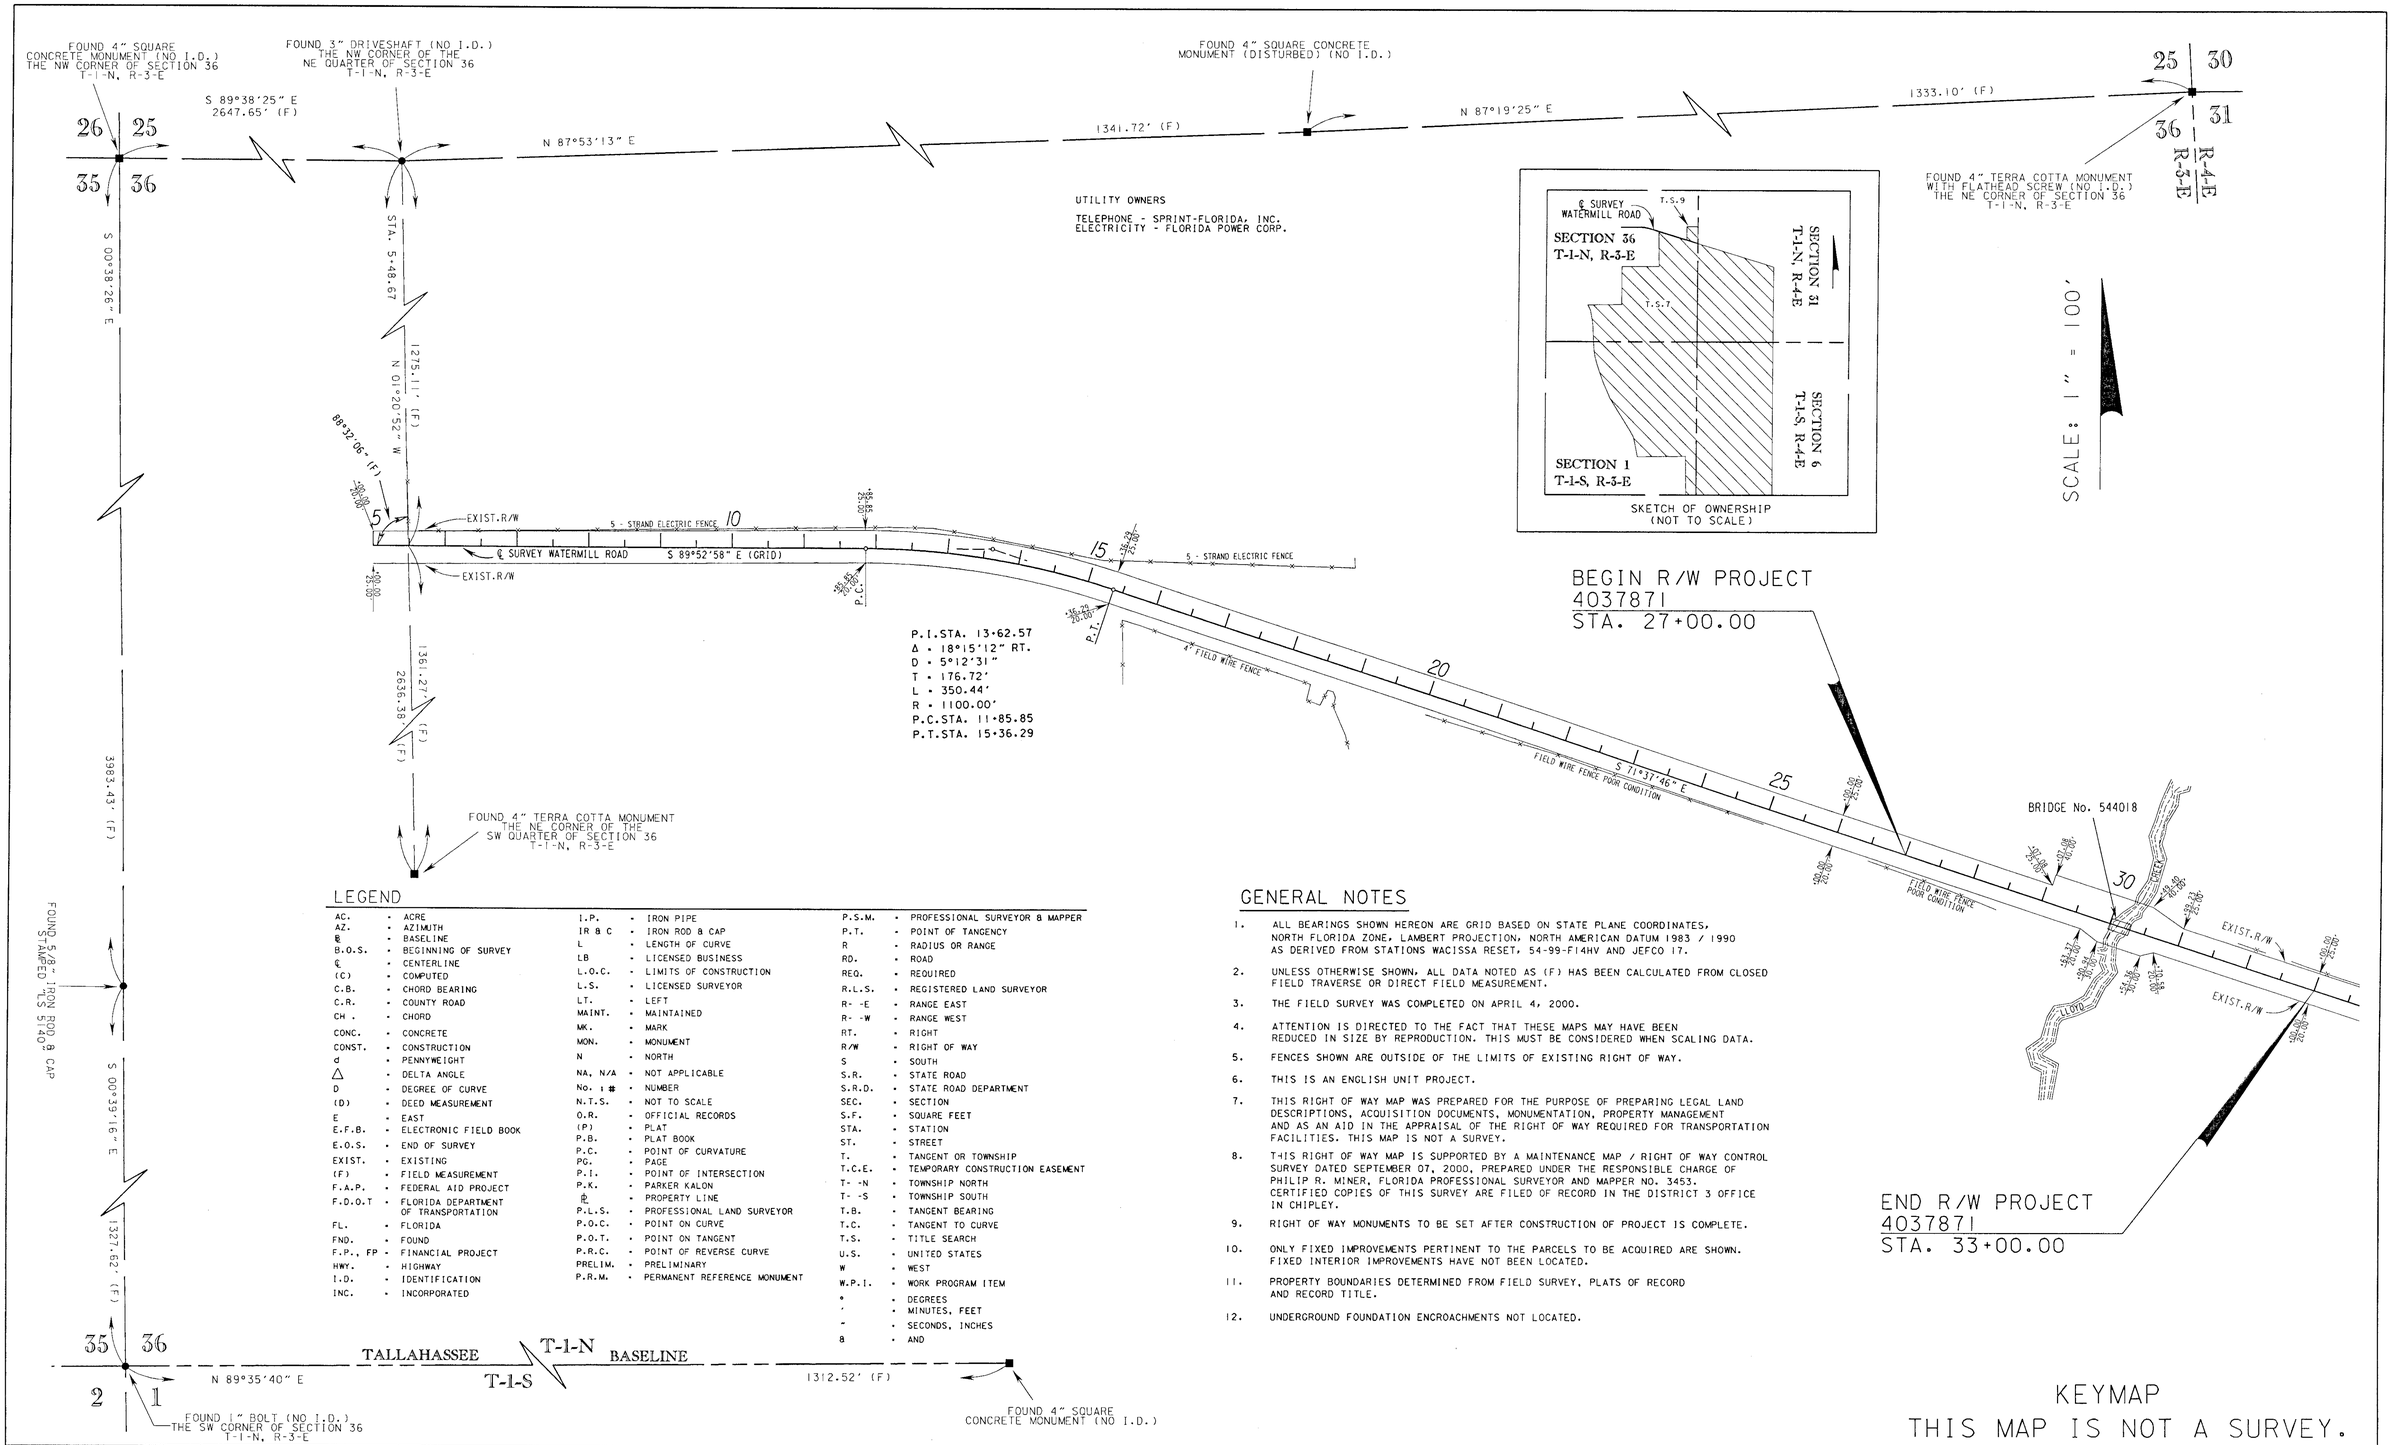

UTILITY OWNERS

TELEPHONE - SPRINT-FLORIDA, INC.
ELECTRICITY - FLORIDA POWER CORP.

SKETCH OF OWNERSHIP (NOT TO SCALE)

P.I.STA. 13+62.57
Δ = 18°15'12" RT.
D = 5°12'31"
T = 176.72'
L = 350.44'
R = 1100.00'
P.C.STA. 11+85.85
P.T.STA. 15+36.29

LEGEND

AC.	ACRE	I.P.	IRON PIPE	P.S.M.	PROFESSIONAL SURVEYOR & MAPPER
AZ.	AZIMUTH	IR & C	IRON ROD & CAP	P.T.	POINT OF TANGENCY
℄	BASELINE	L	LENGTH OF CURVE	R	RADIUS OR RANGE
B.O.S.	BEGINNING OF SURVEY	LB	LICENSED BUSINESS	RD.	ROAD
℄	CENTERLINE	L.O.C.	LIMITS OF CONSTRUCTION	REQ.	REQUIRED
(C)	COMPUTED	L.S.	LICENSED SURVEYOR	R.L.S.	REGISTERED LAND SURVEYOR
C.B.	CHORD BEARING	LT.	LEFT	R- -E	RANGE EAST
C.R.	COUNTY ROAD	MAINT.	MAINTAINED	R- -W	RANGE WEST
CH .	CHORD	MK.	MARK	RT.	RIGHT
CONC.	CONCRETE	MON.	MONUMENT	R/W	RIGHT OF WAY
CONST.	CONSTRUCTION	N	NORTH	S	SOUTH
d	PENNYWEIGHT	NA, N/A	NOT APPLICABLE	S.R.	STATE ROAD
△	DELTA ANGLE	No. ; #	NUMBER	S.R.D.	STATE ROAD DEPARTMENT
D	DEGREE OF CURVE	N.T.S.	NOT TO SCALE	SEC.	SECTION
(D)	DEED MEASUREMENT	O.R.	OFFICIAL RECORDS	S.F.	SQUARE FEET
E	EAST	(P)	PLAT	STA.	STATION
E.F.B.	ELECTRONIC FIELD BOOK	P.B.	PLAT BOOK	ST.	STREET
E.O.S.	END OF SURVEY	P.C.	POINT OF CURVATURE	T.	TANGENT OR TOWNSHIP
EXIST.	EXISTING	PG.	PAGE	T.C.E.	TEMPORARY CONSTRUCTION EASEMENT
(F)	FIELD MEASUREMENT	P.I.	POINT OF INTERSECTION	T- -N	TOWNSHIP NORTH
F.A.P.	FEDERAL AID PROJECT	P.K.	PARKER KALON	T- -S	TOWNSHIP SOUTH
F.D.O.T	FLORIDA DEPARTMENT OF TRANSPORTATION	⊕	PROPERTY LINE	T.B.	TANGENT BEARING
FL.	FLORIDA	P.L.S.	PROFESSIONAL LAND SURVEYOR	T.C.	TANGENT TO CURVE
FND.	FOUND	P.O.C.	POINT ON CURVE	T.S.	TITLE SEARCH
F.P., FP	FINANCIAL PROJECT	P.O.T.	POINT ON TANGENT	U.S.	UNITED STATES
HWY.	HIGHWAY	P.R.C.	POINT OF REVERSE CURVE	W	WEST
I.D.	IDENTIFICATION	PRELIM.	PRELIMINARY	W.P.I.	WORK PROGRAM ITEM
INC.	INCORPORATED	P.R.M.	PERMANENT REFERENCE MONUMENT	°	DEGREES
				'	MINUTES, FEET
				"	SECONDS, INCHES
				&	AND

GENERAL NOTES

1. ALL BEARINGS SHOWN HEREON ARE GRID BASED ON STATE PLANE COORDINATES, NORTH FLORIDA ZONE, LAMBERT PROJECTION, NORTH AMERICAN DATUM 1983 / 1990 AS DERIVED FROM STATIONS WACISSA RESET, 54-99-F14HV AND JEFCO 17.
2. UNLESS OTHERWISE SHOWN, ALL DATA NOTED AS (F) HAS BEEN CALCULATED FROM CLOSED FIELD TRAVERSE OR DIRECT FIELD MEASUREMENT.
3. THE FIELD SURVEY WAS COMPLETED ON APRIL 4, 2000.
4. ATTENTION IS DIRECTED TO THE FACT THAT THESE MAPS MAY HAVE BEEN REDUCED IN SIZE BY REPRODUCTION. THIS MUST BE CONSIDERED WHEN SCALING DATA.
5. FENCES SHOWN ARE OUTSIDE OF THE LIMITS OF EXISTING RIGHT OF WAY.
6. THIS IS AN ENGLISH UNIT PROJECT.
7. THIS RIGHT OF WAY MAP WAS PREPARED FOR THE PURPOSE OF PREPARING LEGAL LAND DESCRIPTIONS, ACQUISITION DOCUMENTS, MONUMENTATION, PROPERTY MANAGEMENT AND AS AN AID IN THE APPRAISAL OF THE RIGHT OF WAY REQUIRED FOR TRANSPORTATION FACILITIES. THIS MAP IS NOT A SURVEY.
8. THIS RIGHT OF WAY MAP IS SUPPORTED BY A MAINTENANCE MAP / RIGHT OF WAY CONTROL SURVEY DATED SEPTEMBER 07, 2000, PREPARED UNDER THE RESPONSIBLE CHARGE OF PHILIP R. MINER, FLORIDA PROFESSIONAL SURVEYOR AND MAPPER NO. 3453. CERTIFIED COPIES OF THIS SURVEY ARE FILED OF RECORD IN THE DISTRICT 3 OFFICE IN CHIPLEY.
9. RIGHT OF WAY MONUMENTS TO BE SET AFTER CONSTRUCTION OF PROJECT IS COMPLETE.
10. ONLY FIXED IMPROVEMENTS PERTINENT TO THE PARCELS TO BE ACQUIRED ARE SHOWN. FIXED INTERIOR IMPROVEMENTS HAVE NOT BEEN LOCATED.
11. PROPERTY BOUNDARIES DETERMINED FROM FIELD SURVEY, PLATS OF RECORD AND RECORD TITLE.
12. UNDERGROUND FOUNDATION ENCROACHMENTS NOT LOCATED.

RIGHT OF WAY MAP	FLORIDA DEPARTMENT OF TRANSPORTATION RIGHT OF WAY MAPPING	APPROVED BY R. A. Hood DISTRICT SURVEYOR ADMINISTRATOR	DATE 6-15-01	REVISION	BY	DATE	REVISION	BY	DATE		BY	DATE
										PRELIM	J.E.M.	01/21/01
										FINAL	J.E.M.	02/21/01
										CHECKED	P.MINER	01/21/01

F.A.P. No. 8888 697 A

WATERMILL ROAD JEFFERSON COUNTY

MAPS PREPARED BY ALLEN NOBLES & ASSOCIATES, INC. 2720 PABLO AVENUE TALLAHASSEE, FL. 32308 (850) 385-1179

W.P.I. NO. N/A

F.P. No. 4037871

FIELD BOOK NO.'S 20421093, 20318937, E.F.B.

SCALE: 1" = 100'

SHEET 1 OF 2

BRIDGE No. 544018 OVER LLOYD CREEK ON WATERMILL ROAD

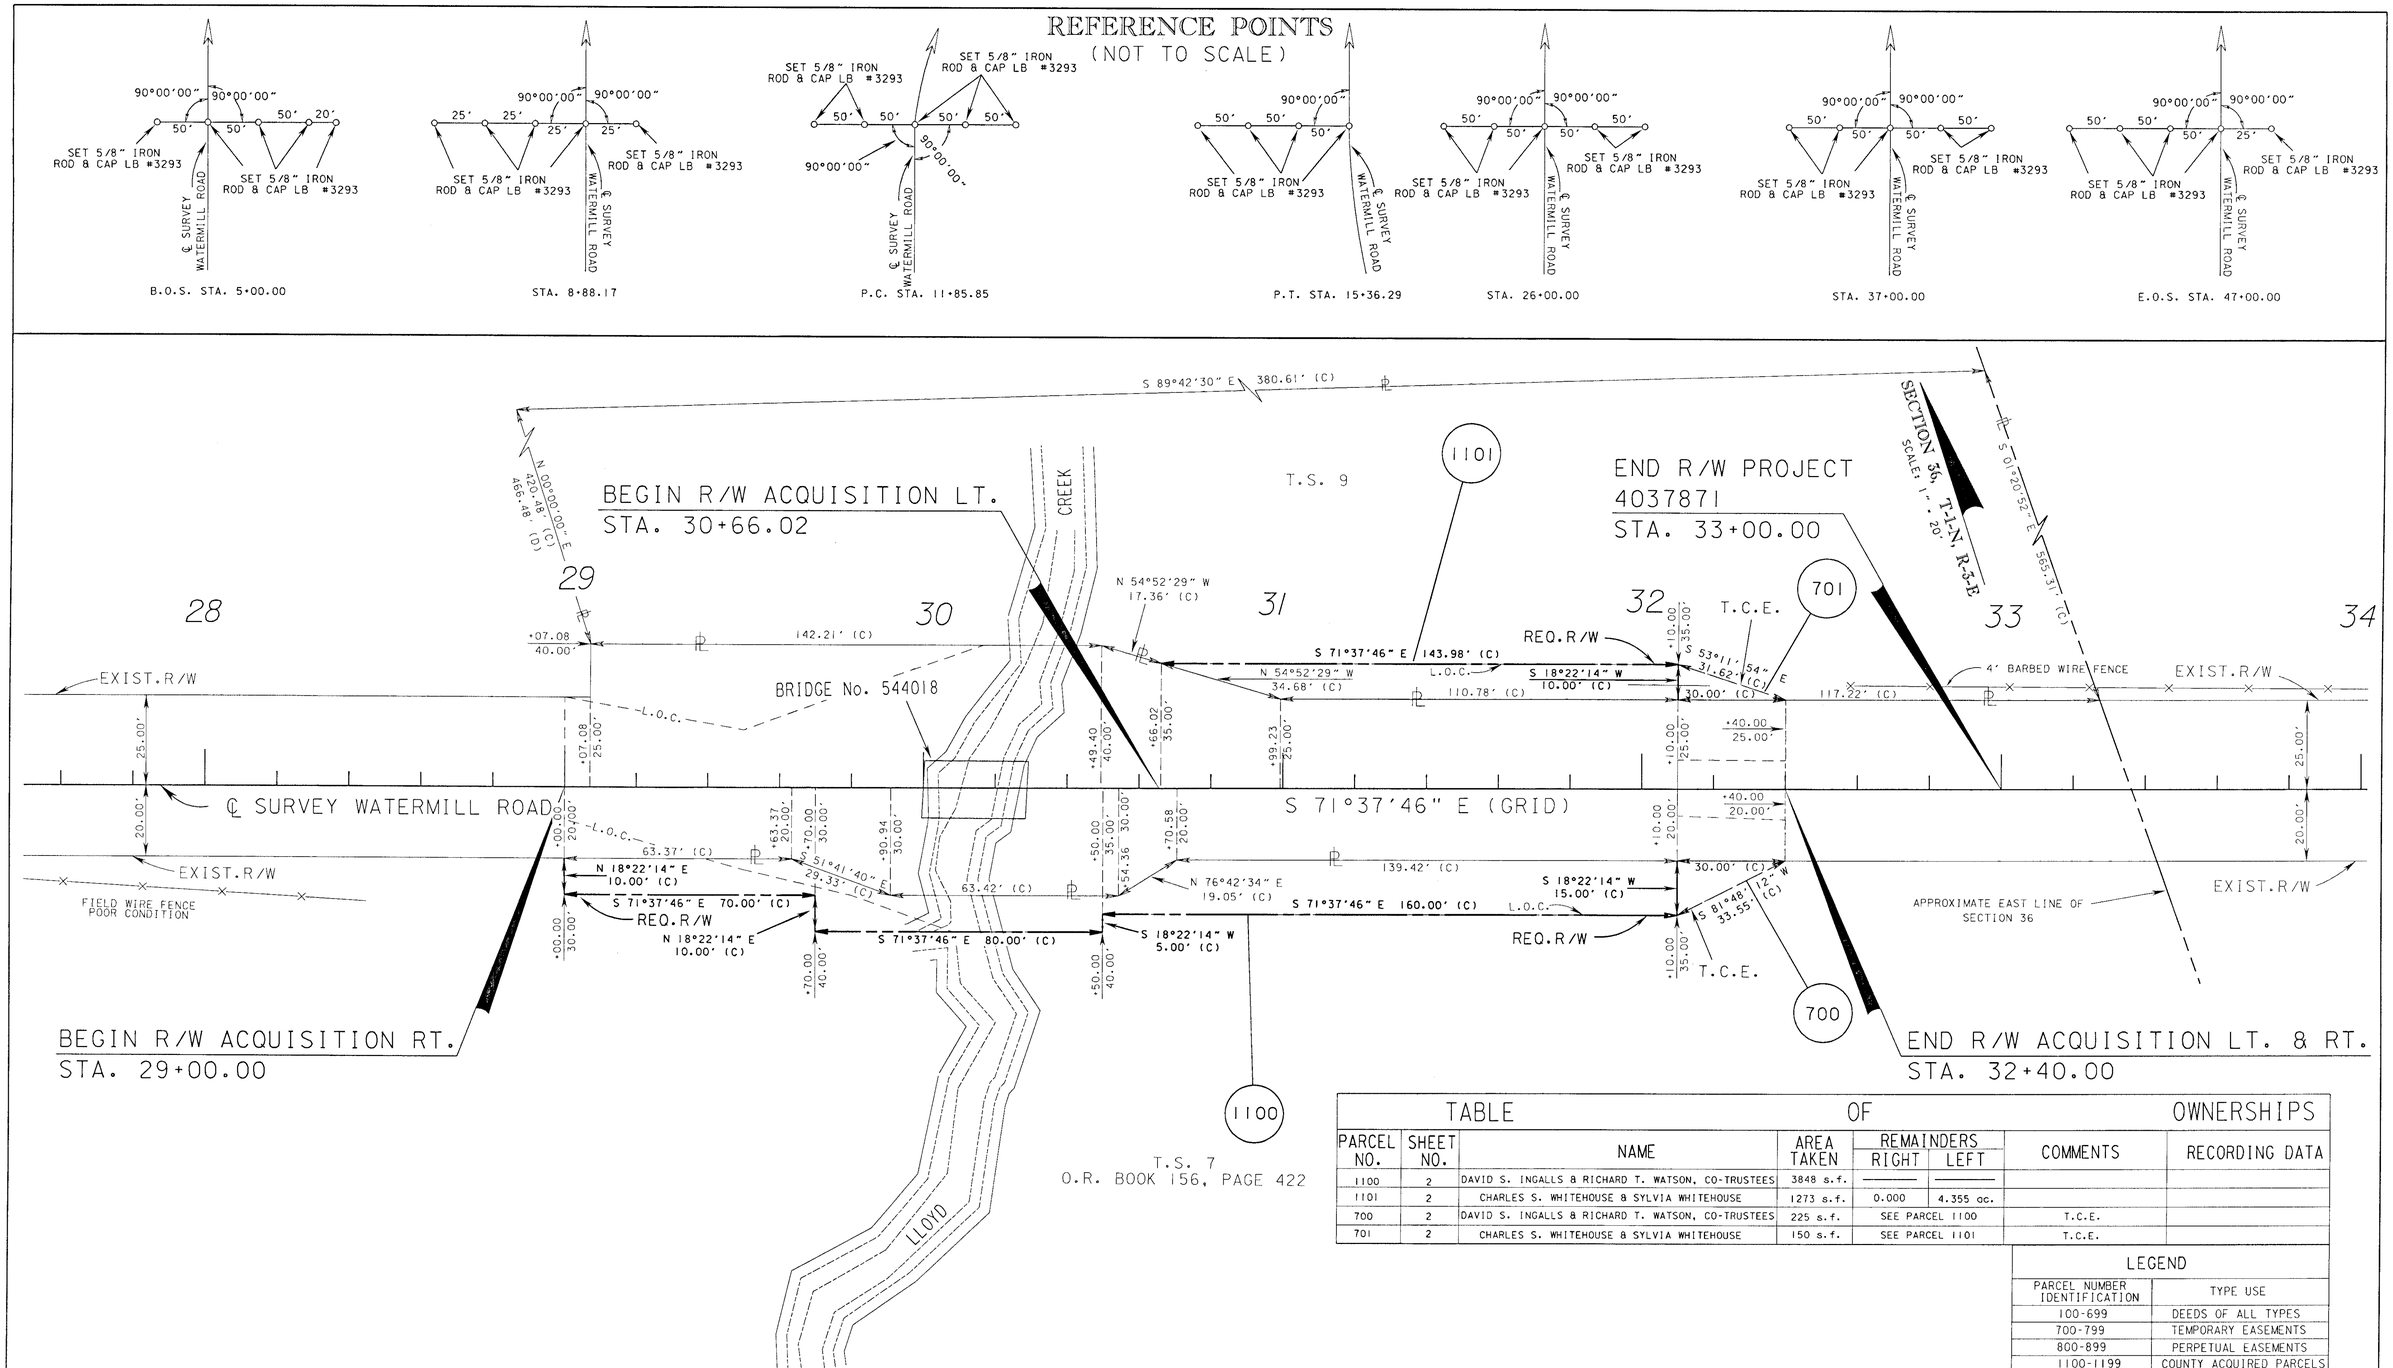

TABLE OF OWNERSHIPS

PARCEL NO.	SHEET NO.	NAME	AREA TAKEN	REMAINDERS RIGHT	REMAINDERS LEFT	COMMENTS	RECORDING DATA
1100	2	DAVID S. INGALLS & RICHARD T. WATSON, CO-TRUSTEES	3848 s.f.	—	—		
1101	2	CHARLES S. WHITEHOUSE & SYLVIA WHITEHOUSE	1273 s.f.	0.000	4.355 ac.		
700	2	DAVID S. INGALLS & RICHARD T. WATSON, CO-TRUSTEES	225 s.f.	SEE PARCEL 1100		T.C.E.	
701	2	CHARLES S. WHITEHOUSE & SYLVIA WHITEHOUSE	150 s.f.	SEE PARCEL 1101		T.C.E.	

LEGEND

PARCEL NUMBER IDENTIFICATION	TYPE USE
100-699	DEEDS OF ALL TYPES
700-799	TEMPORARY EASEMENTS
800-899	PERPETUAL EASEMENTS
1100-1199	COUNTY ACQUIRED PARCELS

THIS MAP IS NOT A SURVEY.

SEE SHEET ONE FOR LEGEND AND GENERAL NOTES.

RIGHT OF WAY MAP

FLORIDA DEPARTMENT OF TRANSPORTATION
RIGHT OF WAY MAPPING

APPROVED BY R G Hood 6-15-01 DISTRICT SURVEYOR ADMINISTRATOR

REVISION	BY	DATE	REVISION	BY	DATE

	BY	DATE
PRELIM	J.E.M.	01/21/01
FINAL	J.E.M.	02/21/01
CHECKED	P.MINER	01/21/01

F.A.P. No. 8888 697 A

WATERMILL ROAD JEFFERSON COUNTY

MAPS PREPARED BY ALLEN NOBLES & ASSOCIATES, INC. 2720 PABLO AVENUE TALLAHASSEE, FL. 32308 (850) 385-1179

FIELD BOOK NO.'S 20421093, 20318937, E.F.B.

W.P.I. NO. N/A

SCALE: 1" = 20'

F.P. No. 4037871

SHEET 2 OF 2

BRIDGE No. 544018 OVER LLOYD CREEK ON WATERMILL ROAD