FED. ROAD DIV. No.	STATE	SEC. AND JOB No.	FISCAL YEAR	SHEET No.	TOTAL SHEETS
3	FLA.	3503.106 5402.108	57	1	1

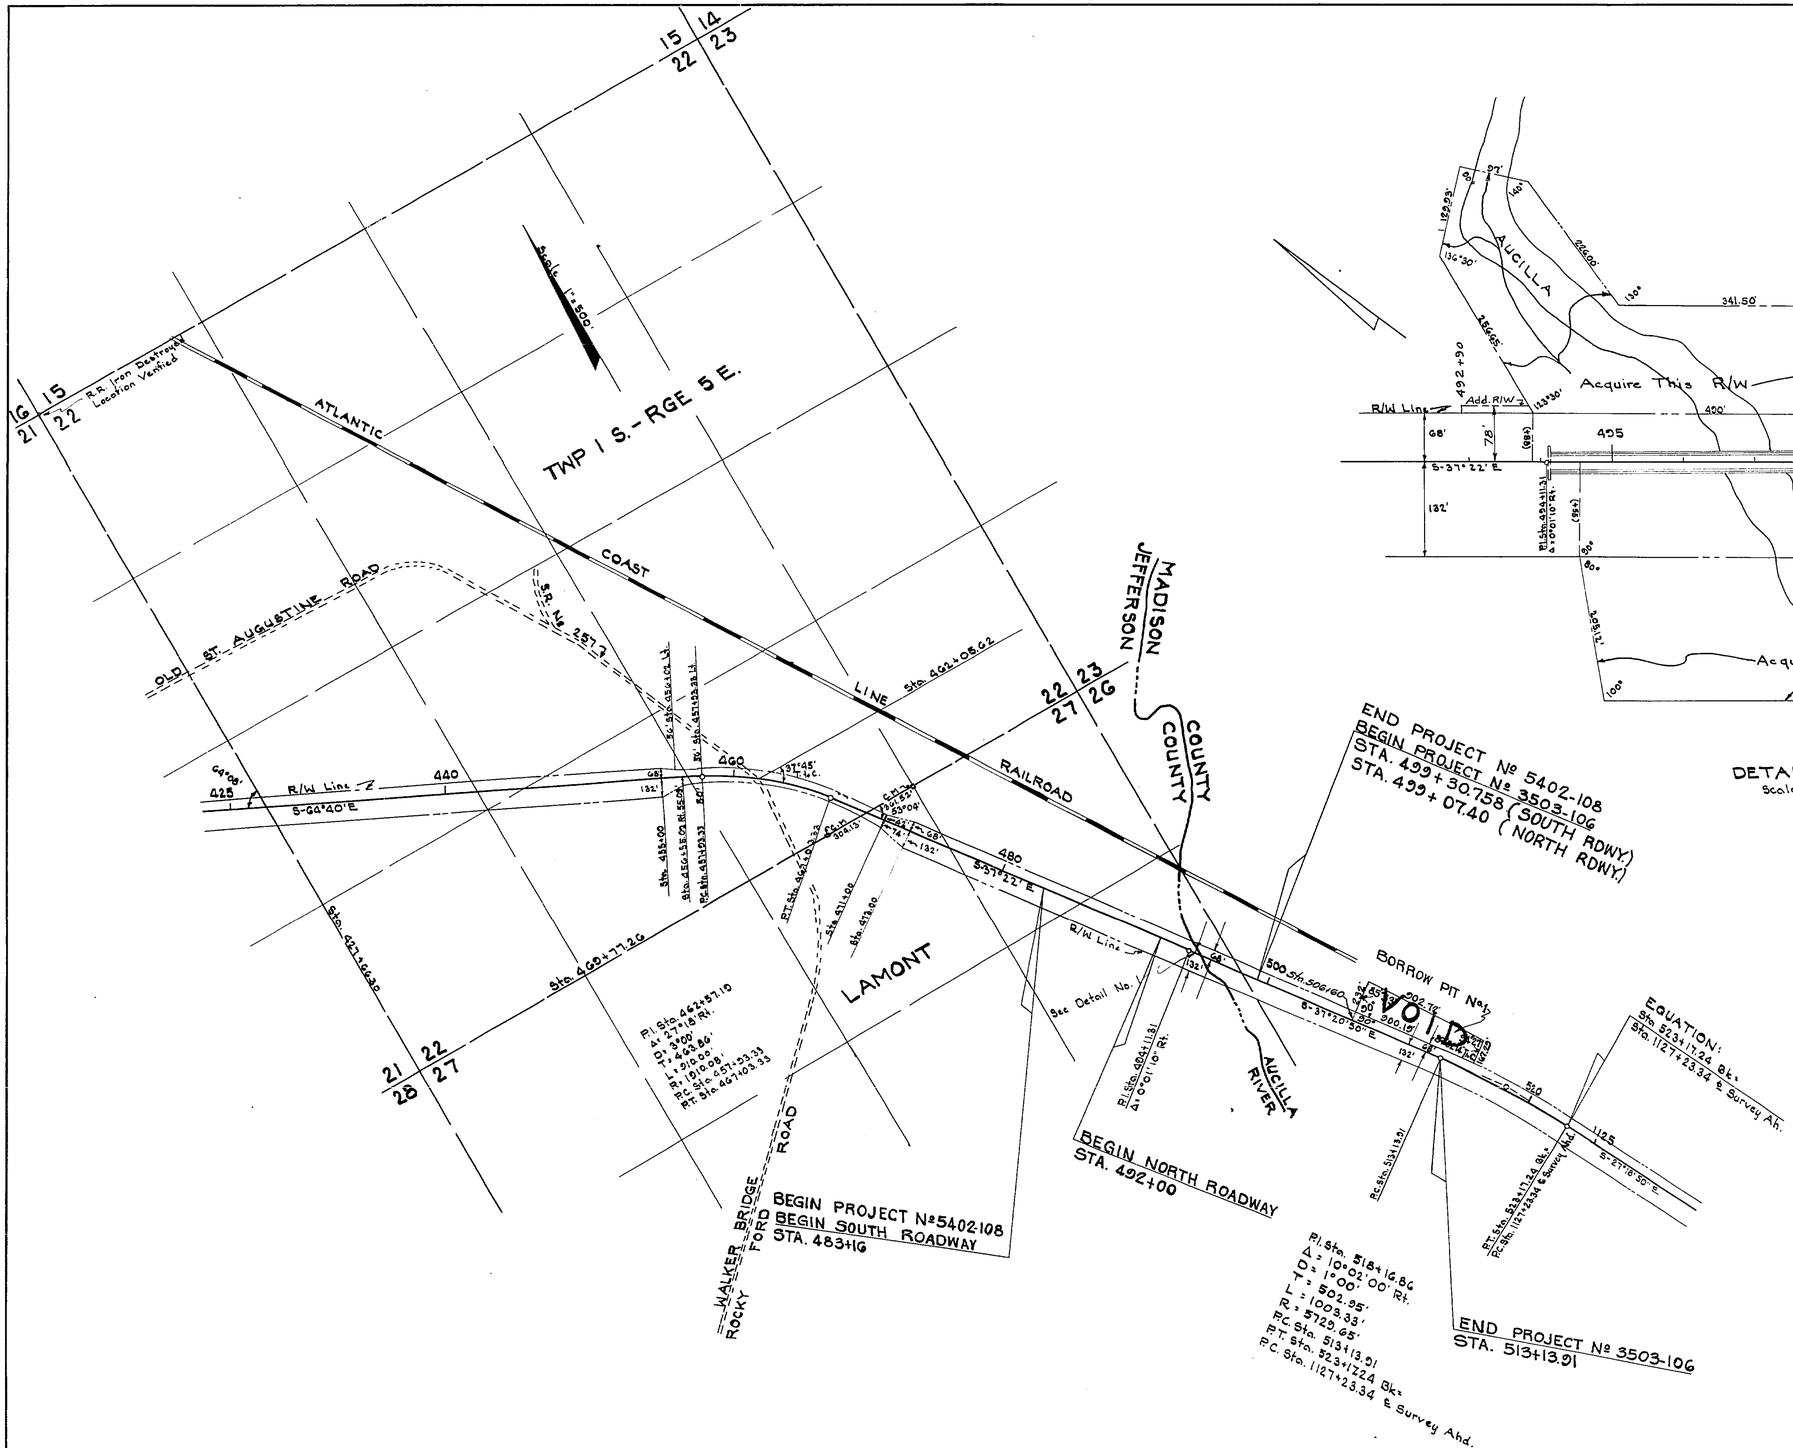

Note: Bearings on Jefferson County Map differ from corresponding bearings on Madison County Map by 0°15'22"

File in Jefferson Co.

STATE OF FLORIDA
STATE ROAD DEPARTMENT

RIGHT OF WAY MAP

SECTION No. (3503-106) & 5402-108 Sh. 1

ROAD No. 20 MADISON & JEFFERSON COUNTY

SCALE 1" = 500'	NAMES	DATES	APPROVED BY
DRAWN			
TRACED	FJS	2-27-57	DIVISION ENGINEER
INDEXED			STATE HIGHWAY ENGINEER
REVISED			
REVISED			