TABLE OF OWNERSHIP

PARCEL NO.	SHEET NO.	NAME	AREA TAKEN	REMAINDERS RIGHT	REMAINDERS LEFT	COMMENTS	RECORDING DATA
800	1	UNITED STATES OF AMERICA	3.921 ac	———	———		O.R.B. 2656 PG. 2315
~~700~~	~~1~~	~~UNITED STATES OF AMERICA~~	~~1.323 ac~~	———	———	~~TEMPORARY DETOUR EASEMENT~~	VOID

LEGEND

PARCEL NUMBER IDENTIFICATION	TYPE USE
100-699	DEEDS OF ALL TYPES
700-799	TEMPORARY EASEMENTS
800-899	PERPETUAL EASEMENTS
1100-1199	COUNTY ACQUIRED PARCELS
	sf-Square Feet ac-Acres

GENERAL NOTES

1. BEARINGS SHOWN HEREON ARE GRID BASED ON FLORIDA STATE PLANE COORDINATE SYSTEM, NORTH ZONE, LAMBERT PROJECTION, NAD 83/90, AS DERIVED FROM STATIONS TLC 1 1 252W AND TLC 1 14 252W.
2. PROPERTY BOUNDARIES DETERMINED FROM FIELD SURVEY, PLATS OF RECORD AND RECORD TITLE.
3. UNDERGROUND ENCROACHMENTS IF ANY, NOT LOCATED.
4. RIGHT OF WAY MONUMENTS TO BE SET AFTER CONSTRUCTION OF PROJECT IS COMPLETE.
5. ONLY FIXED IMPROVEMENTS PERTINENT TO THE PARCELS TO BE ACQUIRED ARE SHOWN. FIXED INTERIOR IMPROVEMENTS NOT LOCATED.
6. THIS RIGHT OF WAY MAP WAS PREPARED FOR THE PURPOSE OF PREPARING LEGAL LAND DESCRIPTIONS, ACQUISITION DOCUMENTS, MONUMENTATION, PROPERTY MANAGEMENT AND AS AN AID IN THE APPRAISAL OF THE RIGHT OF WAY REQUIRED FOR TRANSPORTATION FACILITIES. THIS MAP IS NOT A SURVEY.
7. THIS RIGHT OF WAY MAP IS SUPPORTED BY A RIGHT OF WAY CONTROL SURVEY DATED 12/03/99 PREPARED UNDER THE RESPONSIBLE CHARGE OF PHILIP R. MINER, FLORIDA REGISTERED LAND SURVEYOR NUMBER 3453. CERTIFIED COPIES OF THIS SURVEY ARE FILED OF RECORD IN THE DISTRICT 3 OFFICE IN CHIPLEY.
8. ATTENTION IS DIRECTED TO THE FACT THAT THESE MAPS MAY HAVE BEEN REDUCED IN SIZE BY REPRODUCTION. THIS MUST BE CONSIDERED WHEN SCALING DATA.
9. ALL ANGLES ARE 90°; UNLESS OTHERWISE SHOWN.

FILED FOR RECORD IN THE OFFICE OF THE CLERK OF THE CIRCUIT COURT FOR THE COUNTY OF LEON, STATE OF FLORIDA, IN ROAD PLAT BOOK 3, PAGE 31, ON THE 28TH DAY OF AUGUST, A.D. 2008.

NOTE: ⊙ -P. R/W MARK.-SYMBOL FOR PERMANENT R/W MARKERS THE P. R/W MARKS. ARE 5/8" DIAMETER REBAR WITH CAP STAMPED "F.D.O.T. R/W" UNLESS OTHERWISE NOTED

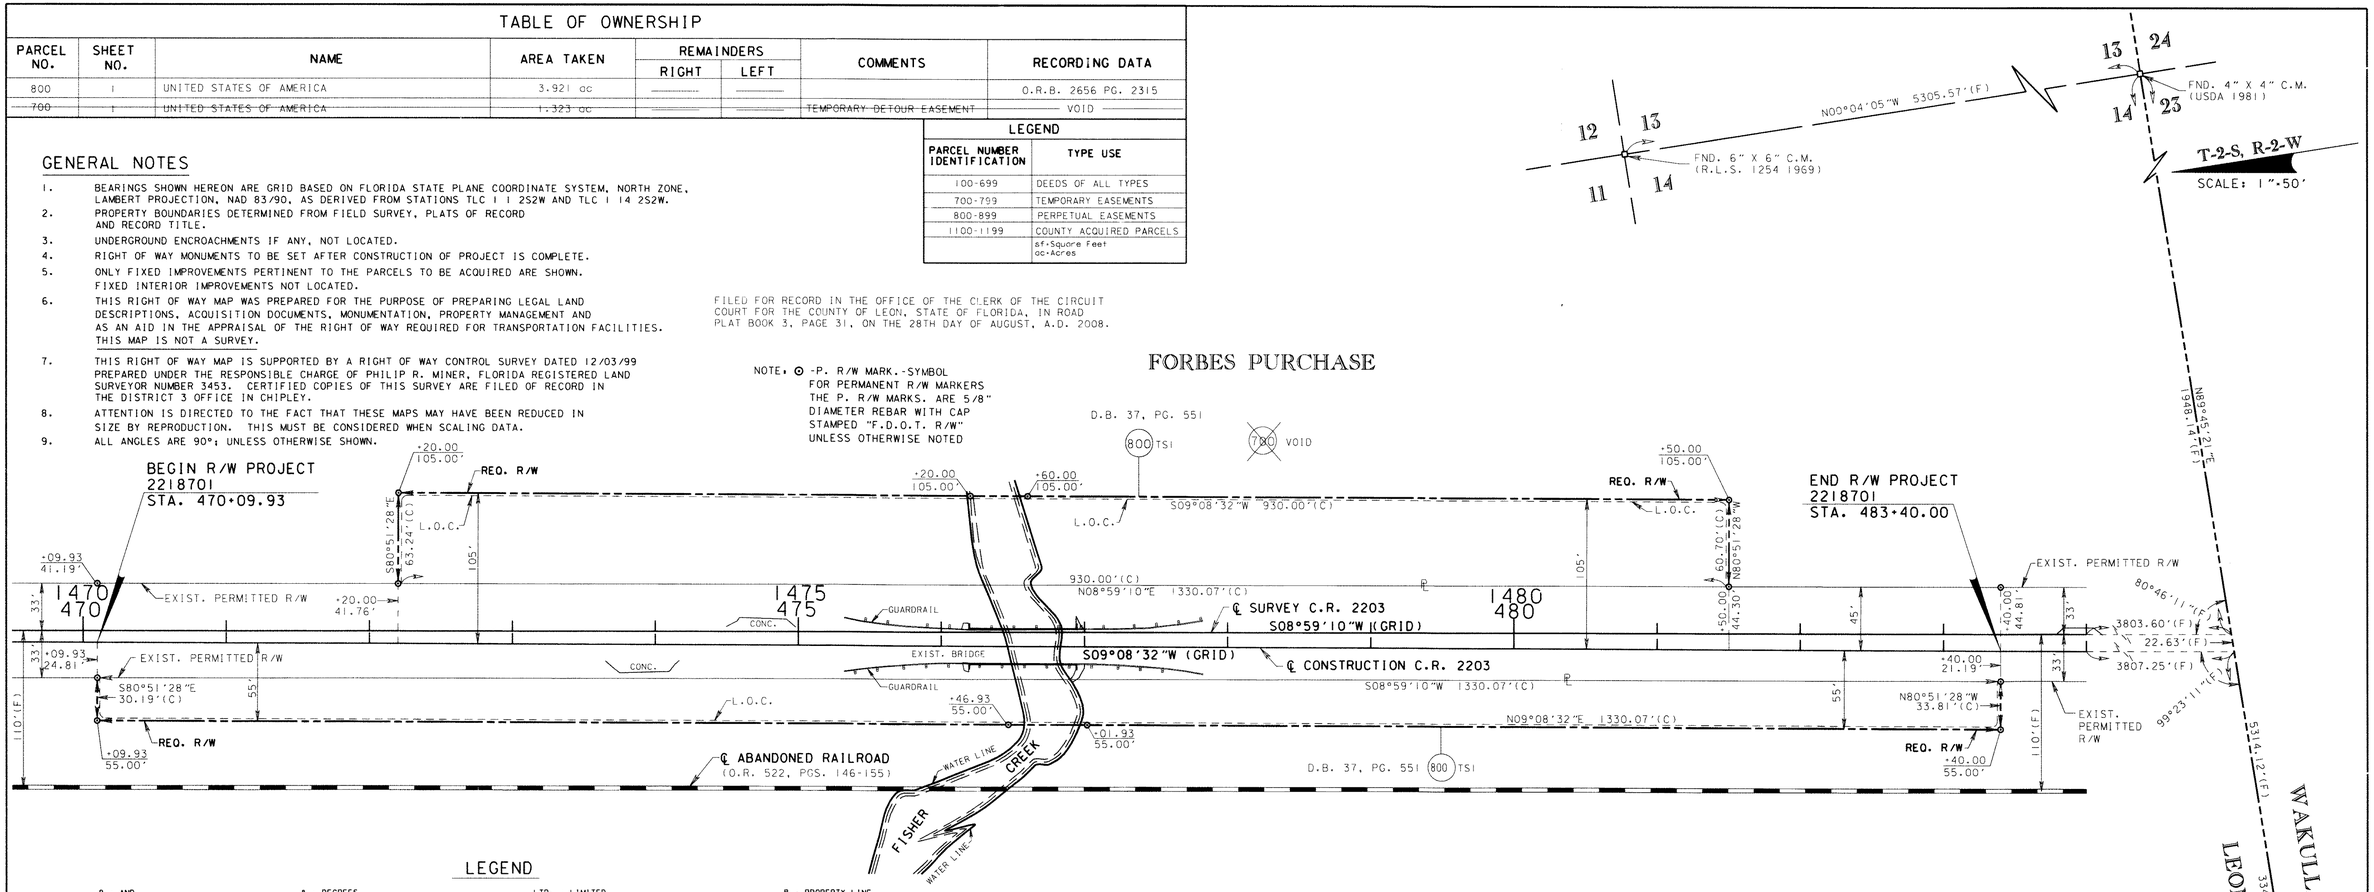

LEGEND

- ß - AND
- AC. - ACRES
- AH. - AHD. - AHEAD
- AVE. - AVENUE
- BK. - BACK
- ℄ - BASE LINE
- B.D.E. - BASKERVILLE, DONOVAN ENGINEERING, INC.
- BLVD. - BOULEVARD
- BLGD. - BUILDING
- BUS. - BUSINESS
- (C) - CALCULATED DATA
- C.I.R. - CAPPED IRON ROD
- CRF - CAPPED ROD FOUND
- C.C.G. - CARLAN CONSULTING GROUP
- ℄ - CENTERLINE
- C.C.R. - CERTIFIED CORNER RECORD
- CH. - CHAIN(S)
- C.L.F. - CHAIN LINK FENCE
- CB - CHORD BEARING
- COMM. - COMMERCIAL
- CO. - COMPANY
- CONC. - CONCRETE
- CONST. - CONSTRUCTION
- C.B.S. - CONCRETE BLOCK STRUCTURE
- C.M., CONC. MON. - CONCRETE MONUMENT
- C.P. - CONCRETE PIPE
- COR. - CORNER
- CORP. - CORPORATION
- CO. - COUNTY
- C.R. - COUNTY ROAD
- C2 - CURVE NUMBER
- C.S. - CURVE TO SPIRAL
- D.B. - DEED BOOK
- (D) - DEED DATA
- D - DEGREE OF CURVATURE
- * - DEGREES
- Δ - DELTA (CENTRAL ANGLE)
- D.O.T. - DEPARTMENT OF TRANSPORTATION
- D.H. - DRILLED HOLE
- DR. - DRIVE
- D.R.M.P. - DYER, RIDDLE, MILLS AND PRECOURT, INC.
- E. - EAST
- X - EASTING PLANE COORDINATE VALUE
- E.O.P. - EDGE OF PAVEMENT
- EFB - ELECTRONIC FIELD BOOK
- ET AL - AND OTHERS
- ET UX - AND WIFE
- EXIST. - EXISTING
- F.A.P. - FEDERAL AID PROJECT
- ' - FEET/MINUTES
- (F) - FIELD DATA
- F.P. - FINANCIAL PROJECT
- FLA./FL - FLORIDA
- F.D.O.T. - FLORIDA DEPARTMENT OF TRANSPORTATION
- FND. - FOUND
- GOV'T. - GOVERNMENT
- HA. - HECTARES
- HWY. - HIGHWAY
- I.D. - IDENTIFICATION
- " - INCHES/SECONDS
- INC. - INCORPORATED
- I - INTERSTATE
- I.P. - IRON PIPE
- I.R. - IRON ROD
- I.R.C., I.R. & C. - IRON ROD & CAP
- JR. - JUNIOR
- LN. - LANE
- LT. - LEFT
- L - LENGTH OF CURVE
- L.B. - LICENSED BUSINESS
- LTD. - LIMITED
- L.A. - LIMITED ACCESS
- L.O.C. - LIMITS OF CONSTRUCTION
- Li - LINE NUMBER
- L.T. - LONG TANGENT
- MAINT. - MAINTAINED
- m - METERS
- mm - MILLIMETER
- MON. - MONUMENT
- N & D - NAIL AND DISK
- N. - NORTH
- NAD - NORTH AMERICAN DATUM
- Y - NORTHING PLANE COORDINATE VALUE
- N/A - NOT APPLICABLE
- N.T.S. - NOT TO SCALE
- No. - NUMBER
- O.R. - OFFICIAL RECORDS
- PG(S). - PAGE(S)
- PK - PARKER KALON
- P.R.M. - PERMANENT REFERENCE MONUMENT
- PL. - PLACE
- P.B. - PLAT BOOK
- (P) - PLAT DATA
- ± - PLUS OR MINUS
- PT. - POINT
- P.C.C. - POINT OF COMPOUND CURVE
- P.C. - POINT OF CURVATURE
- P.I. - POINT OF INTERSECTION
- P.T. - POINT OF TANGENCY
- P.O.C. - POINT ON CURVE
- P.O.L. - POINT ON LINE
- P.O.T. - POINT ON TANGENT
- P.L.S. - PROFESSIONAL LAND SURVEYOR
- POP. - POPULATION
- PRELIM. - PRELIMINARY
- ℙ - PROPERTY LINE
- R - RADIUS/RANGE
- R.R. - RAILROAD
- RGE. - RANGE
- REC. - RECOVERED
- R.L.S. - REGISTERED LAND SURVEYOR
- REQ. - REQUIRED
- RES. - RESIDENTIAL
- RD. - ROAD
- RDWY. - ROADWAY
- RT. - RIGHT
- R/W - RIGHT OF WAY
- SAN. - SANITARY
- SEC. - SECTION
- SR. - SENIOR
- S.W. - SIDEWALK
- S.P. - SINGLE PROPORTION
- S.P.I. - SPIRAL POINT OF INTERSECTION
- S. - SOUTH
- S.C. - SPIRAL TO CURVE
- SF - SQUARE FEET
- SM - SQUARE METERS
- S.R. - STATE ROAD
- ST. - STREET/SAINT
- STA. - STATION
- T.B. - TANGENT BEARING
- T.C. - TANGENT TO CURVE
- T - TANGENT LENGTH OF CURVE/TOWNSHIP
- T.D.E. - TEMPORARY DETOUR EASEMENT
- TERR. - TERRACE
- TS - TITLE SEARCH
- TWP. - TOWNSHIP
- U.S. - UNITED STATES
- USDA - UNITED STATES DEPARTMENT OF AGRICULTURE
- W. - WEST
- W/ - WITH
- W.P.I. - WORK PROGRAM ITEM

UTILITY OWNERS

ELECTRICITY - TALQUIN ELECTRIC
TELEPHONE - SPRINT

REFERENCE POINTS

(NOT TO SCALE)

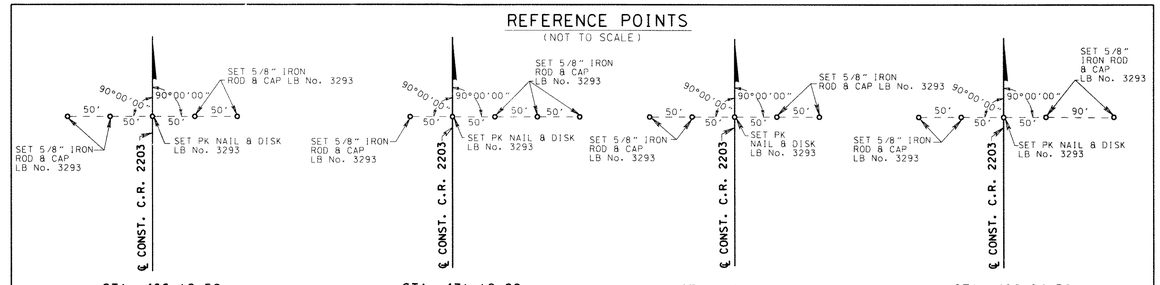

THIS MAP IS NOT A SURVEY.

RIGHT OF WAY MAP	FLORIDA DEPARTMENT OF TRANSPORTATION RIGHT OF WAY MAPPING	APPROVED BY DISTRICT SURVEYOR ADMINISTRATOR	DATE 1-17-01

REVISION	BY	DATE
ADDED CLERK OF COURT RECORDING INFORMATION	S.D.G.	3-16-09
ADDED R/W MONUMENTS & NOTE	S.D.G.	8-13-08
VOID 700 - REV. 800	J.L.B.	8-2-01

	BY	DATE
PRELIM	R.GIBSON	9-27-00
FINAL	J.FLICK	10-30-00
CHECKED	A.SCHAEFER	10-27-00

F.A. PROJECT NO. 0003 099 B

COUNTY ROAD NO. 2203 — LEON COUNTY

MAPS PREPARED BY DRMP
1505 EAST COLONIAL DRIVE
ORLANDO, FL 32803

FIELD BOOK NO.'S: 20318939, 550701, E.F.B.

W.P.I. NO. 3125706

SCALE: 1"=50'

F.P. No. 2218701

SHEET 1 OF 1

C.R. 2203 FISHER CREEK BRIDGE NO. 550053