FED. ROAD DIST. No.	STATE	FED. AID PROJ. No.	FISCAL YEAR	SHEET NO.	TOTAL SHEETS
8	FLA.	3155	1941	1	1

Book 19937

5

Decl. 2°48' E. (1937)

N

MERIDIAN REFERENCE PROJ. 829 RD. 76

Scale 1" = 100'

"WHITE SUBDIVISION
LOCATED IN SECTIONS 27, 28, 33 & 34 T1N R1W
LEON COUNTY FLORIDA
E.G. Chesley, Surveyor
Aug. 1940

A Subdivision of the E½ of the NE¼ of NE¼ of Section 33 and the S½ of E½ of SE¼ of SE¼ of Section 28, T1N R1W and a re-subdivision of Lots 12, 13, 14, 15, 36, 37, 38, 39, 40 and 41 and a part of Lots 11 and 16 of a Subdivision of certain lands in Sections 27, 33 and 34, T1N R1W according to a plat of same recorded in Deed Book "RR" pages 588 and 589 of the Public Records of Leon County, Florida"

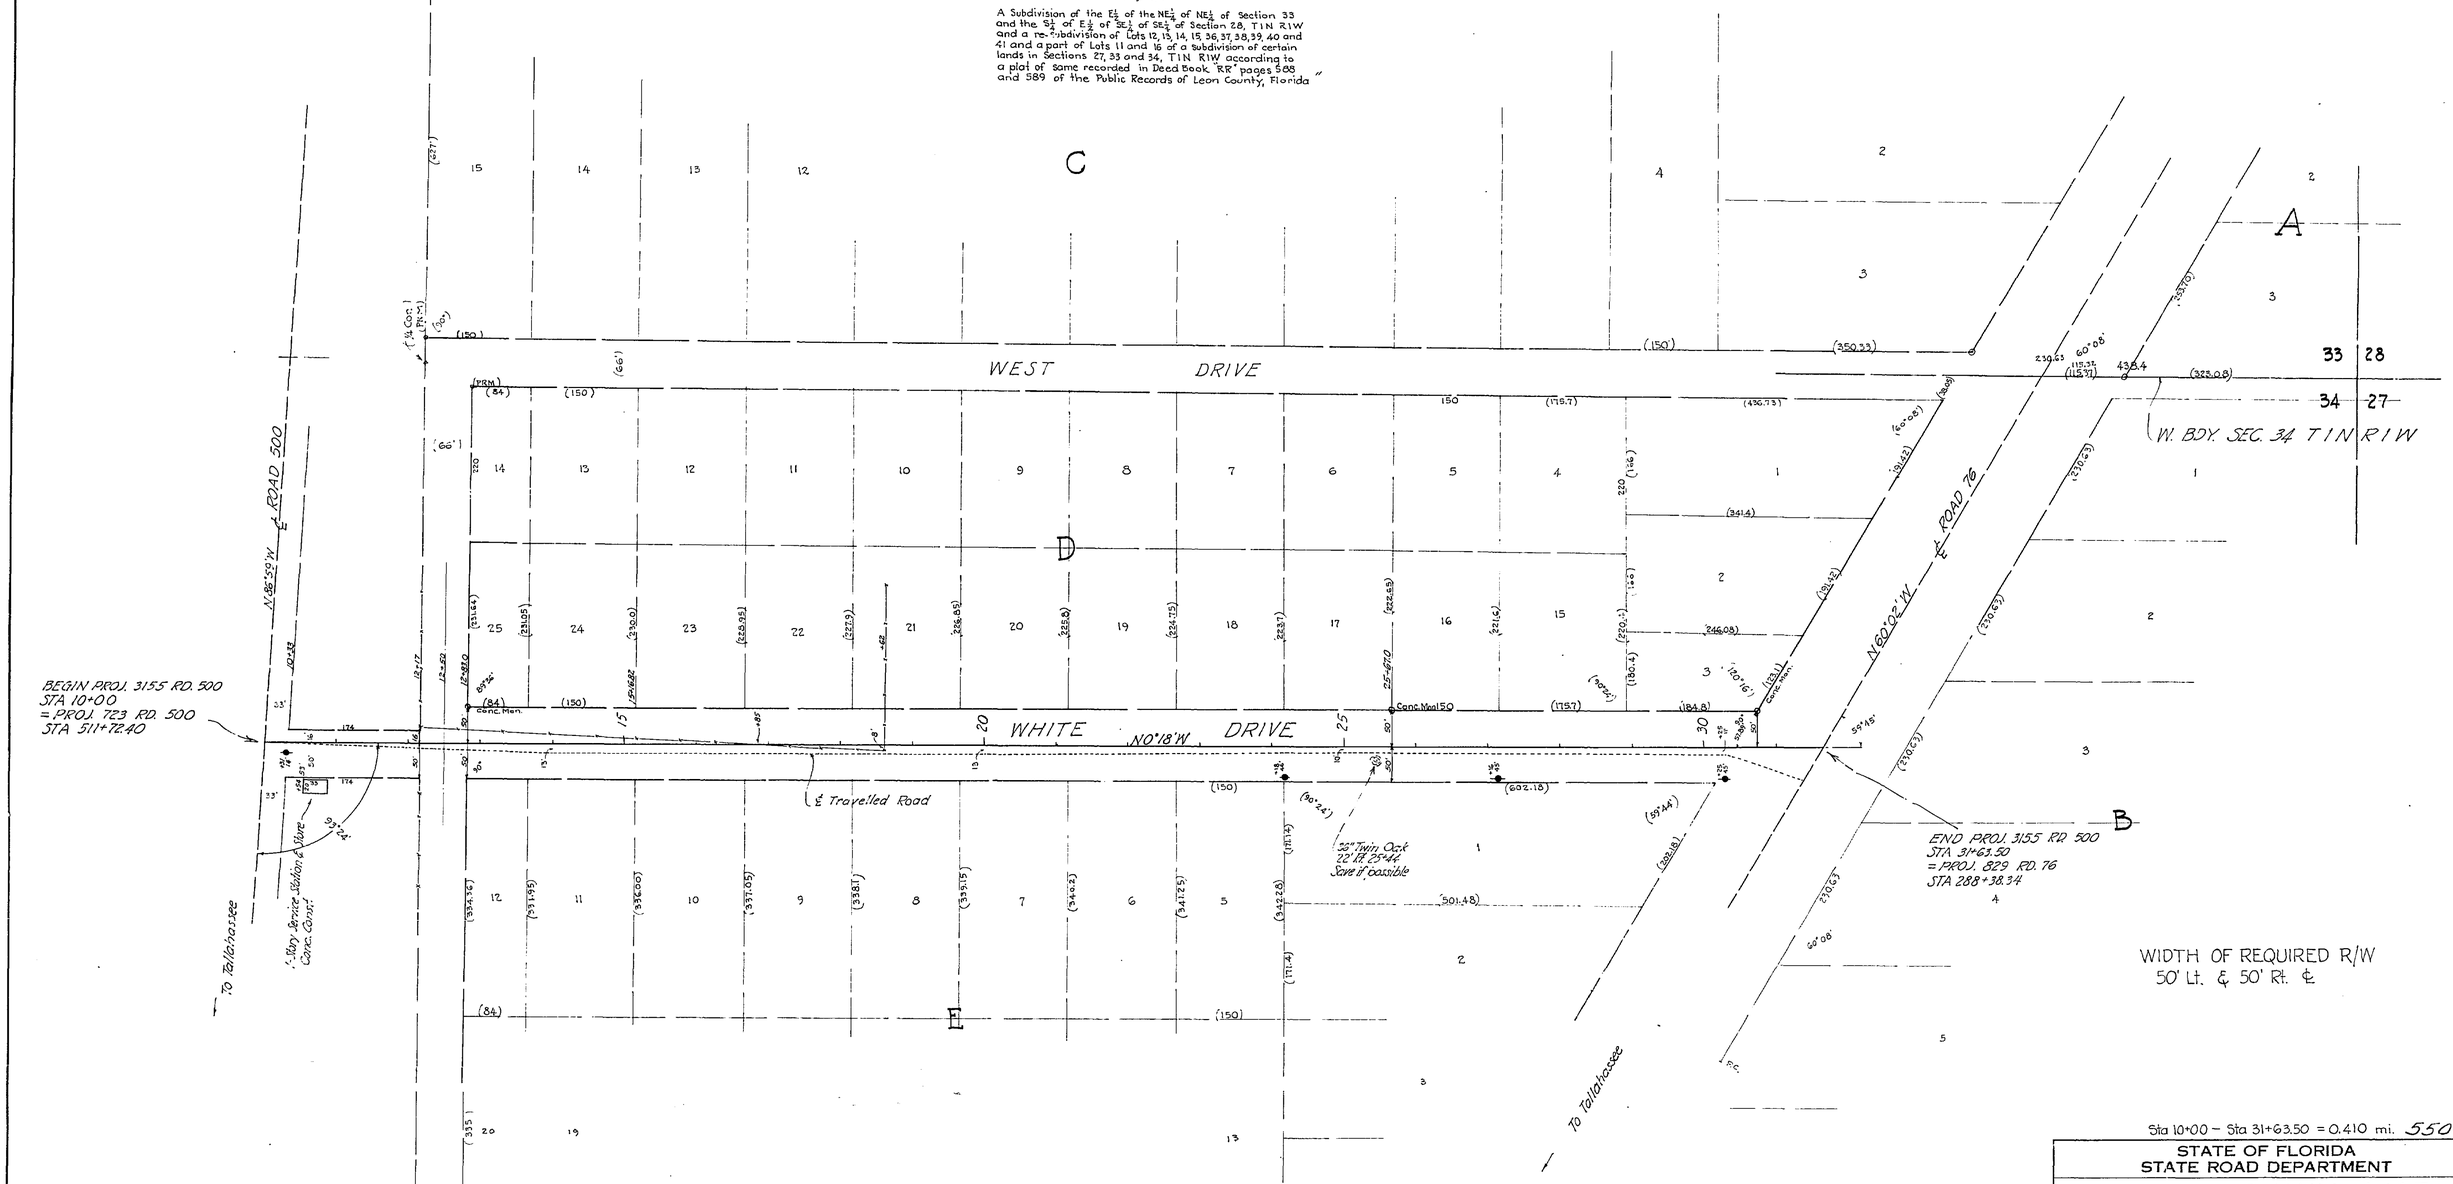

Sta 10+00 – Sta 31+63.50 = 0.410 mi. 5500

STATE OF FLORIDA
STATE ROAD DEPARTMENT

RIGHT OF WAY MAP

PROJ. 3155 RD. 20 LEON COUNTY

FAS-69	Names	Dates	Approved by
Designed			
Drawn	L.S. JLM	5-20-41	Bridge Engineer.
Traced	JLM	5-21-41	State Highway Engineer.
Checked			Drawing / Index No.
Revised	JLM	5-21-41	