AF 9782

TABLE OF OWNERSHIP					
PARCEL Nº	NAME	AREA TAKEN	REMAINDERS LEFT	REMAINDERS RIGHT	COMMENTS
100.1-R	Gulf Oil Corp.	544 ±²	0	0.26 Ac.	
101.1	JAMES C. CONNERS, JR.	626 ±²	0	0.409 Ac.	
102.1	TROY M. FAIN, ET UX	36 ±²	0	0.445 Ac.	

F.A. PROJECT NO.	SHEET NO.
N/A	

CITY OF TALLAHASSEE

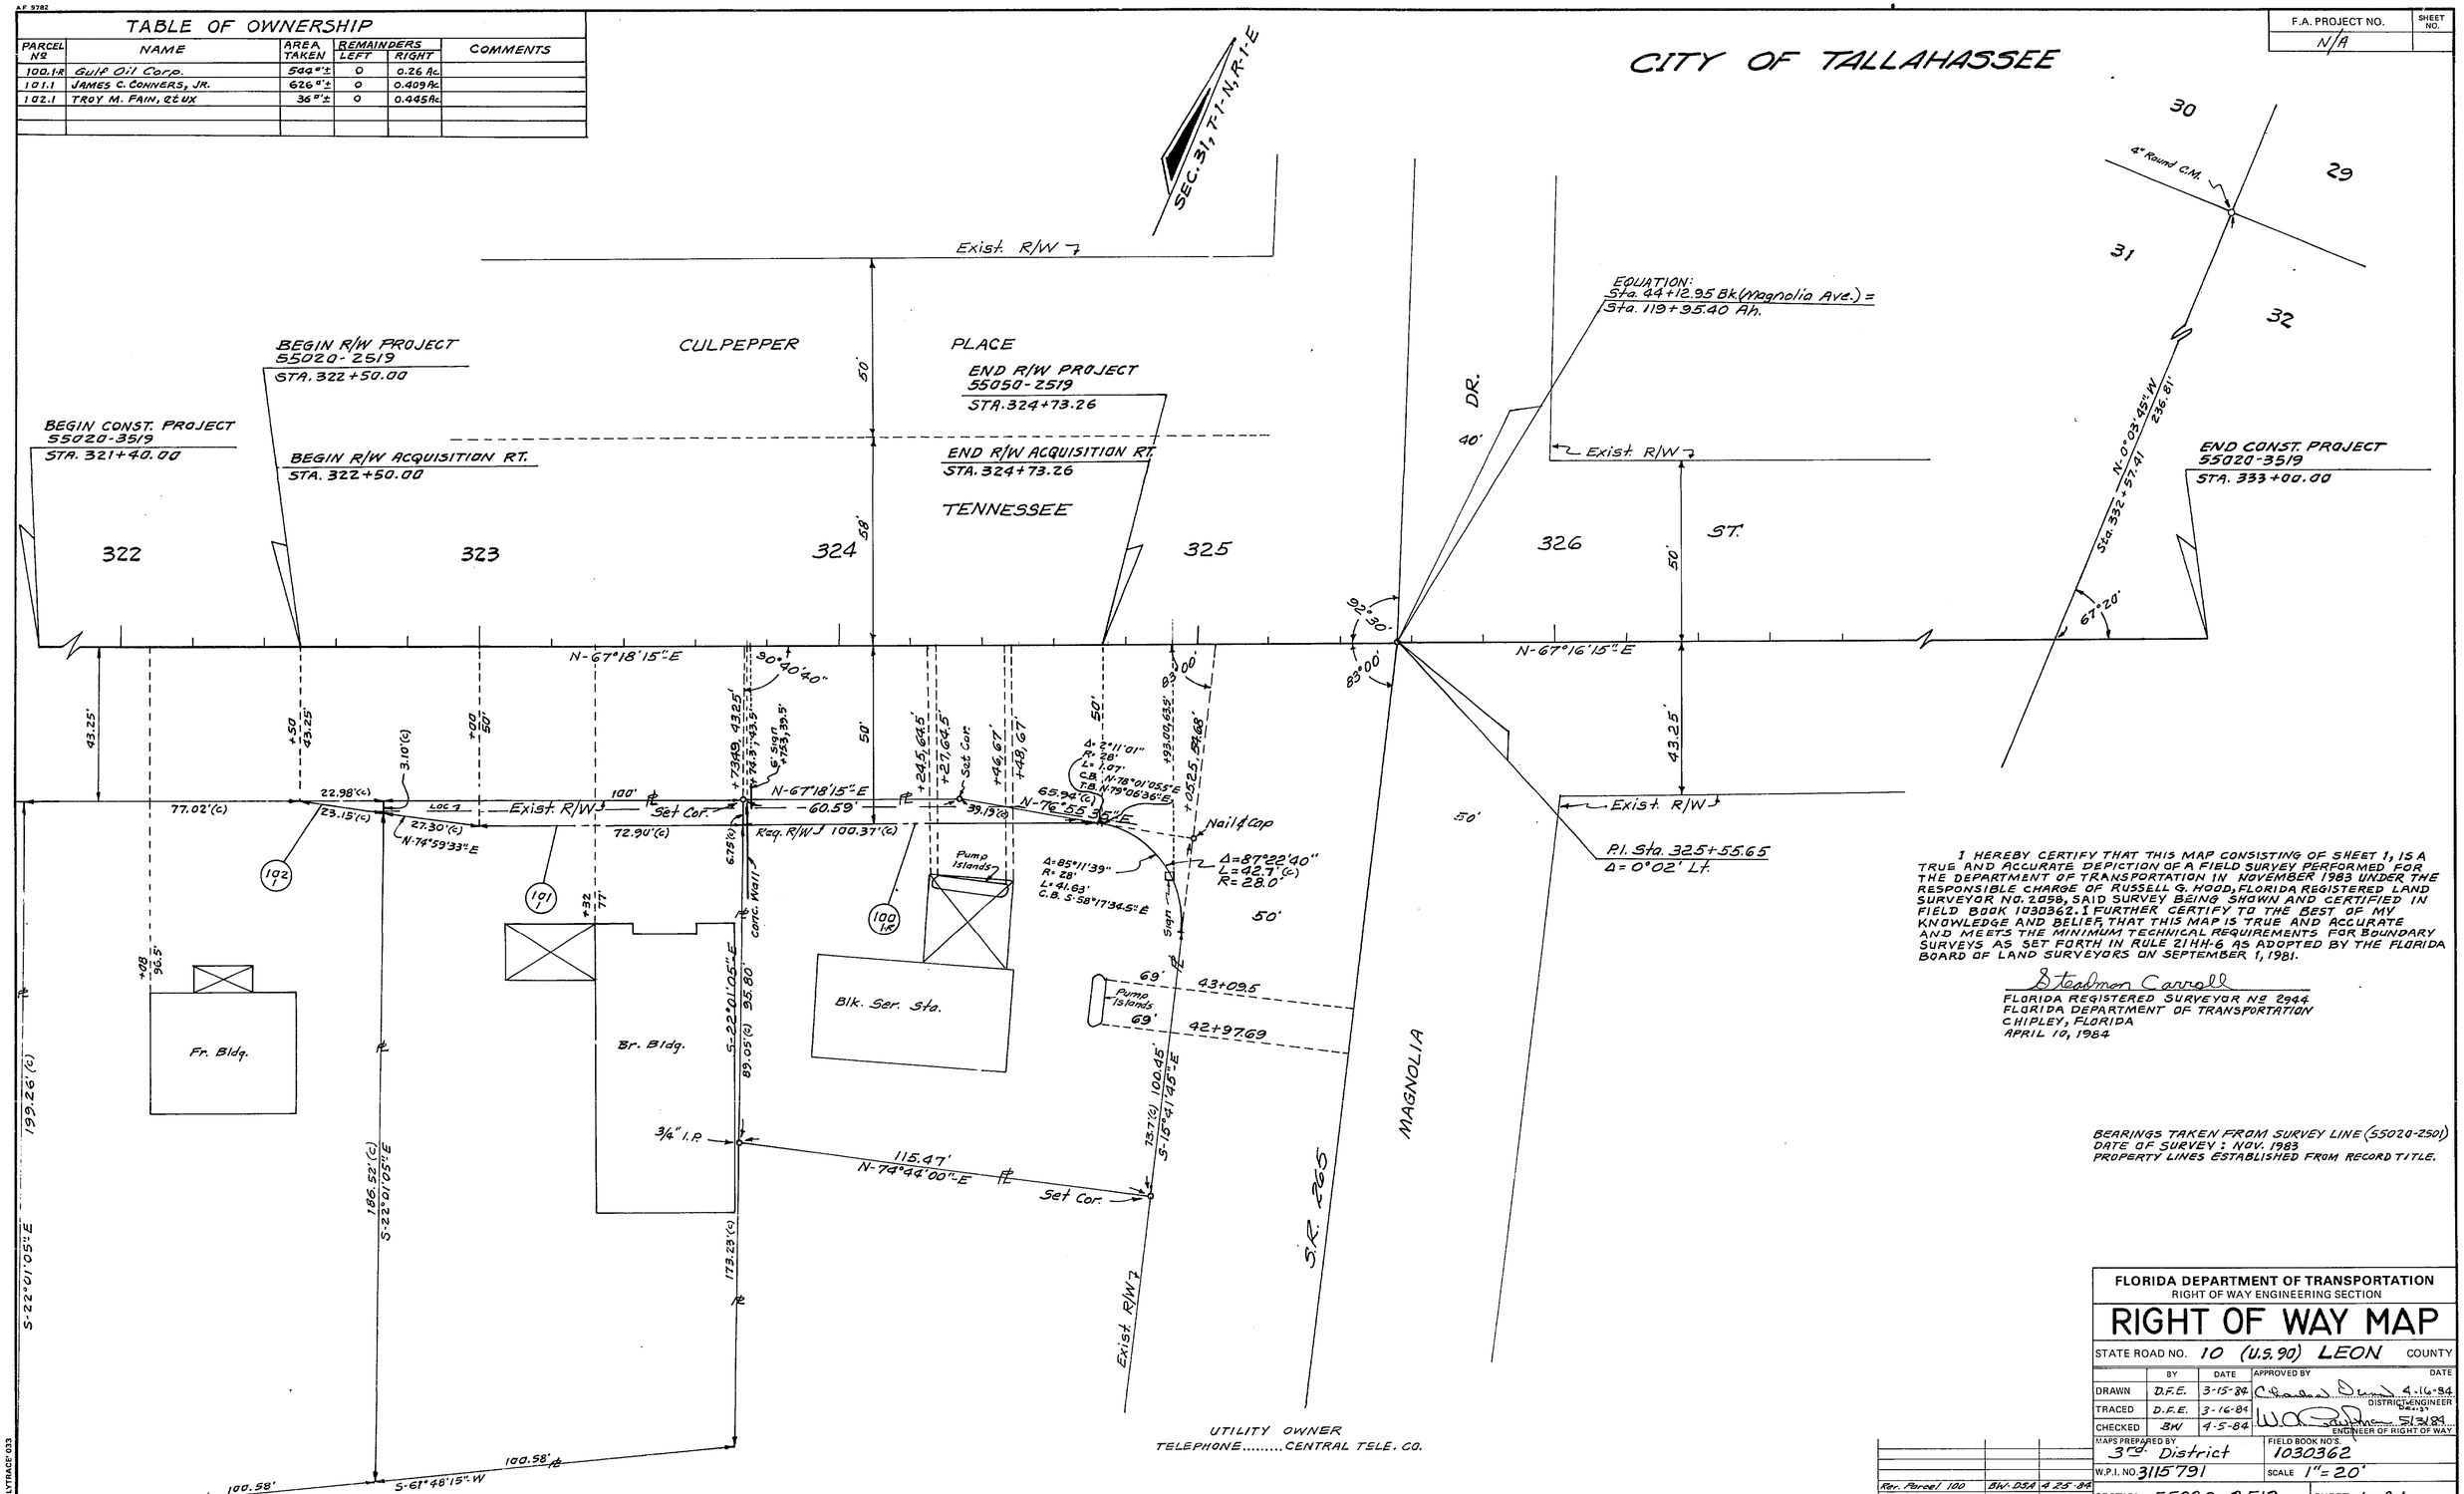

I HEREBY CERTIFY THAT THIS MAP CONSISTING OF SHEET 1, IS A TRUE AND ACCURATE DEPICTION OF A FIELD SURVEY PERFORMED FOR THE DEPARTMENT OF TRANSPORTATION IN NOVEMBER 1983 UNDER THE RESPONSIBLE CHARGE OF RUSSELL G. HOOD, FLORIDA REGISTERED LAND SURVEYOR NO. 2059, SAID SURVEY BEING SHOWN AND CERTIFIED IN FIELD BOOK 1030362. I FURTHER CERTIFY TO THE BEST OF MY KNOWLEDGE AND BELIEF, THAT THIS MAP IS TRUE AND ACCURATE AND MEETS THE MINIMUM TECHNICAL REQUIREMENTS FOR BOUNDARY SURVEYS AS SET FORTH IN RULE 21HH-6 AS ADOPTED BY THE FLORIDA BOARD OF LAND SURVEYORS ON SEPTEMBER 1, 1981.

B. Steadman Carroll
FLORIDA REGISTERED SURVEYOR Nº 2944
FLORIDA DEPARTMENT OF TRANSPORTATION
CHIPLEY, FLORIDA
APRIL 10, 1984

BEARINGS TAKEN FROM SURVEY LINE (55020-2501)
DATE OF SURVEY: NOV. 1983
PROPERTY LINES ESTABLISHED FROM RECORD TITLE.

REVISION	BY	DATE
Rev. Parcel 100	BW-DSA	4-25-84

FLORIDA DEPARTMENT OF TRANSPORTATION
RIGHT OF WAY ENGINEERING SECTION

RIGHT OF WAY MAP

STATE ROAD NO. 10 (U.S. 90) LEON COUNTY

	BY	DATE	APPROVED BY	DATE
DRAWN	D.F.E.	3-15-84		4-16-84
TRACED	D.F.E.	3-16-84	DISTRICT ENGINEER	
CHECKED	BW	4-5-84		5-2-84
			ENGINEER OF RIGHT OF WAY	

MAPS PREPARED BY: 3rd District
FIELD BOOK NO'S: 1030362
W.P.I. NO. 3115791
SCALE 1" = 20'
SECTION 55020-2519
SHEET 1 of 1

INTERSECTION AT S.R.10 (TENN. ST.) AND S.R.265 (MAGNOLIA DR.)

POLYTRACE 033