FED. ROAD DIV. No.	STATE	F A PROJECT NO.	FISCAL YEAR	SHEET No.
3	FLA.	H45-006-3(2A)		1

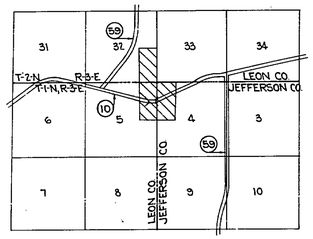

Property of E.C. Bunker Jr.

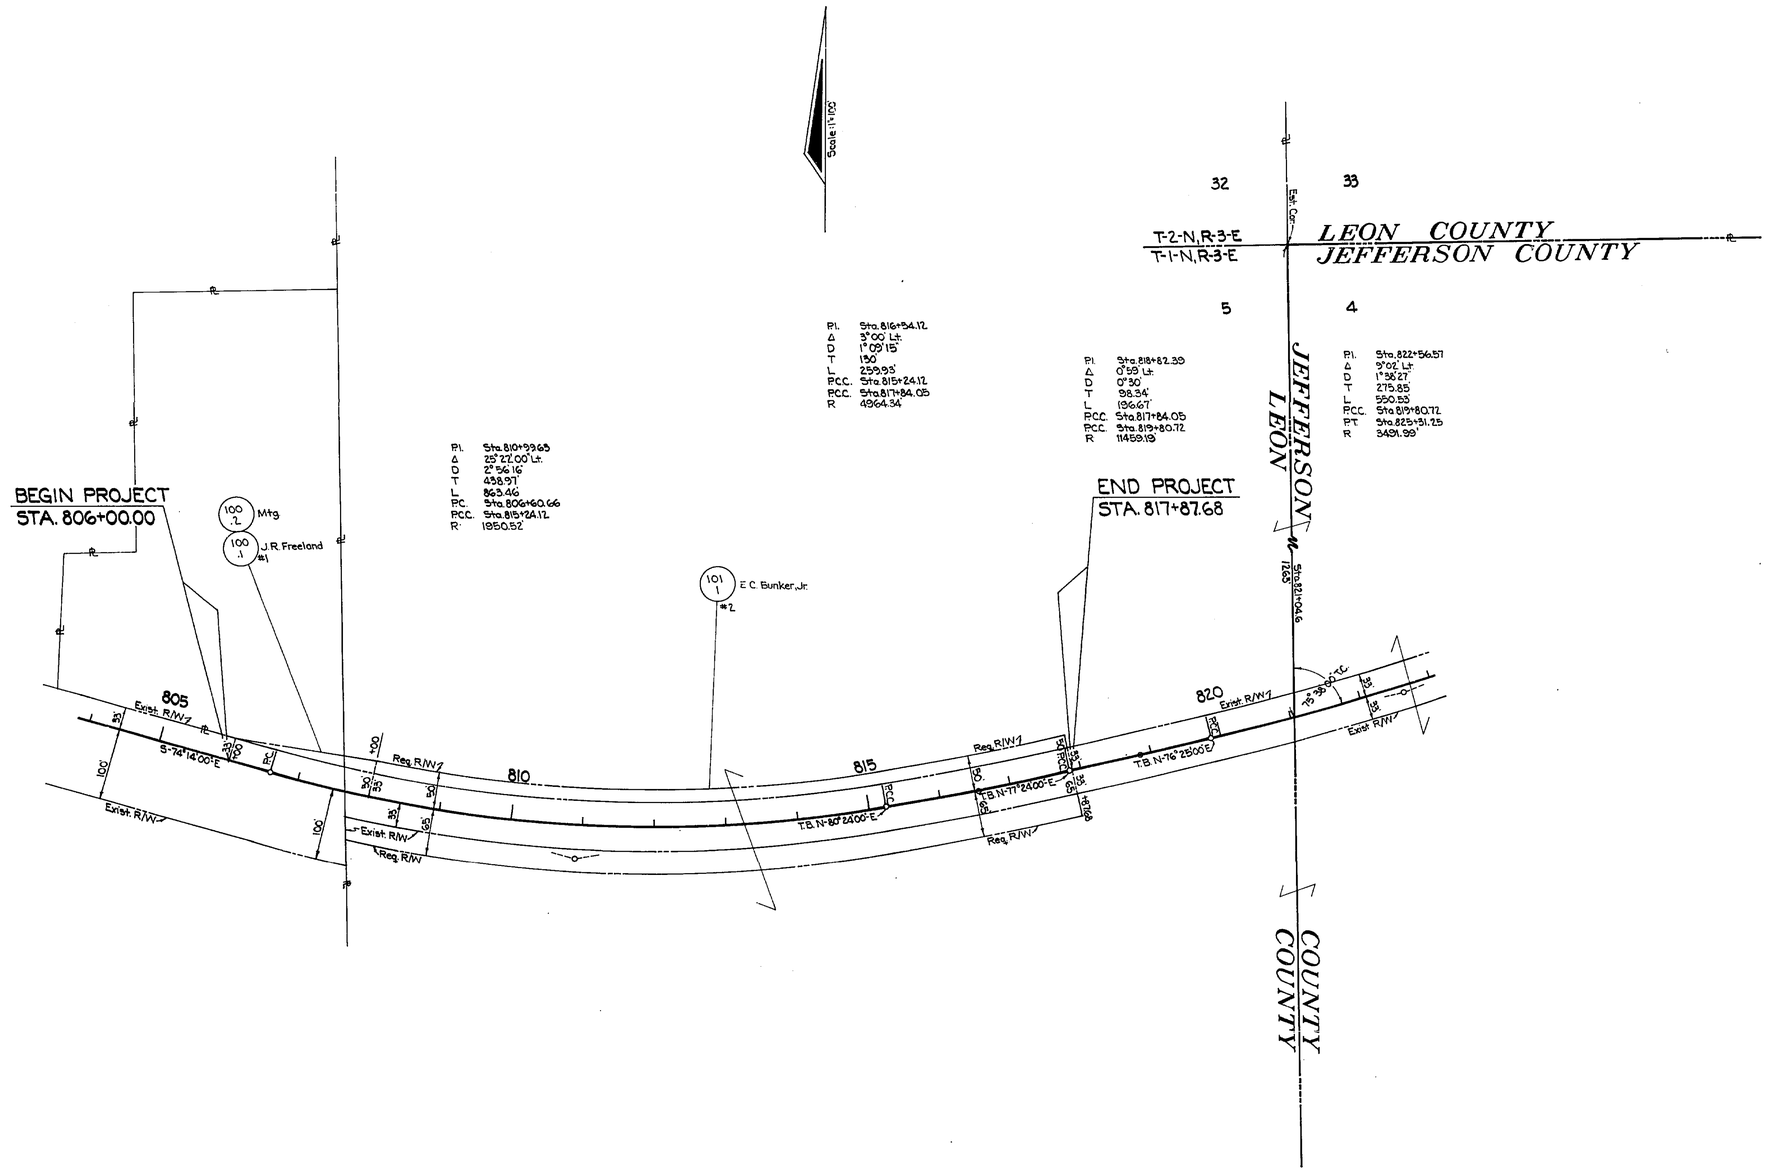

B.I. NUMBER 315785

STATE OF FLORIDA
DEPARTMENT OF TRANSPORTATION

RIGHT OF WAY MAP

STATE ROAD No. 10 (U.S. 90) LEON COUNTY

	BY	DATE	APPROVED BY	DATE
DRAWN				
TRACED	I.L.C.	11-19-74	DISTRICT ENGINEER	11-20-74
CHECKED	C.E.H.	11-19-74	ENGINEER OF RIGHT OF WAY	12-13-74
COMPARED				
INDEXED			STATE HIGHWAY ENGINEER	

REVISION	BY	DATE

SECTION 55020-2902 SHEET 1 OF 1

TABLE OF OWNERSHIP

NUMBER	NAME	AREA IN TAKING	REMAINDER RIGHT	REMAINDER LEFT
100.1	J.R. Freeland	0.03 Ac.±	0.00 Ac.±	4.77 Ac.±
101.1	E.C. Bunker, Jr.	1.15 Ac.±	83.96 Ac.±	150.48 Ac.±

NOTE: No Utilities Involved
On This Project

S.R. 10 SUPER CORRECTED AND DESLICKING M.P. 15.315