55050 1 of 1

F.A. PROJECT NO.	SHEET NO.
N/A	

LEGEND

(C)	-COMPUTED	P.C.	-POINT OF CURVATURE
℄	-CENTERLINE	P.I.	-POINT OF INTERSECTION
C.M.	-CONCRETE MONUMENT	℞	-PROPERTY LINE
COR.	-CORNER	P.L.S.	-PROFESSIONAL LAND SURVEYOR
D	-DEGREE	P.T.	-POINT OF TANGENCY
(D)	-DEED	R	-RADIUS/RANGE
(F)	-FIELD	N/A	-NOT APPLICABLE
F.A.	-FEDERAL AID	R.L.S.	-REGISTERED LAND SURVEYOR
I.P.	-IRON PIPE	R/W	-RIGHT OF WAY
I.R.	-IRON ROD	SEC.	-SECTION
L	-LENGTH	STA.	-STATION
MAINT.	-MAINTAINED	T	-TOWNSHIP/TANGENT
MON.	-MONUMENT	RT	-RIGHT
(P)	-PLAT	T.C.	-TANGENT TO CURVE
P.B.	-PLAT BOOK	EXIST.	-EXISTING
N	-NORTH	C.R.	-COUNTY ROAD
S	-SOUTH	PRELIM.	-PRELIMINARY
E	-EAST	W.P.I.	-WORK PROJECT ITEM
W	-WEST	Δ	-DELTA ANGLE
NO.	-NUMBER		

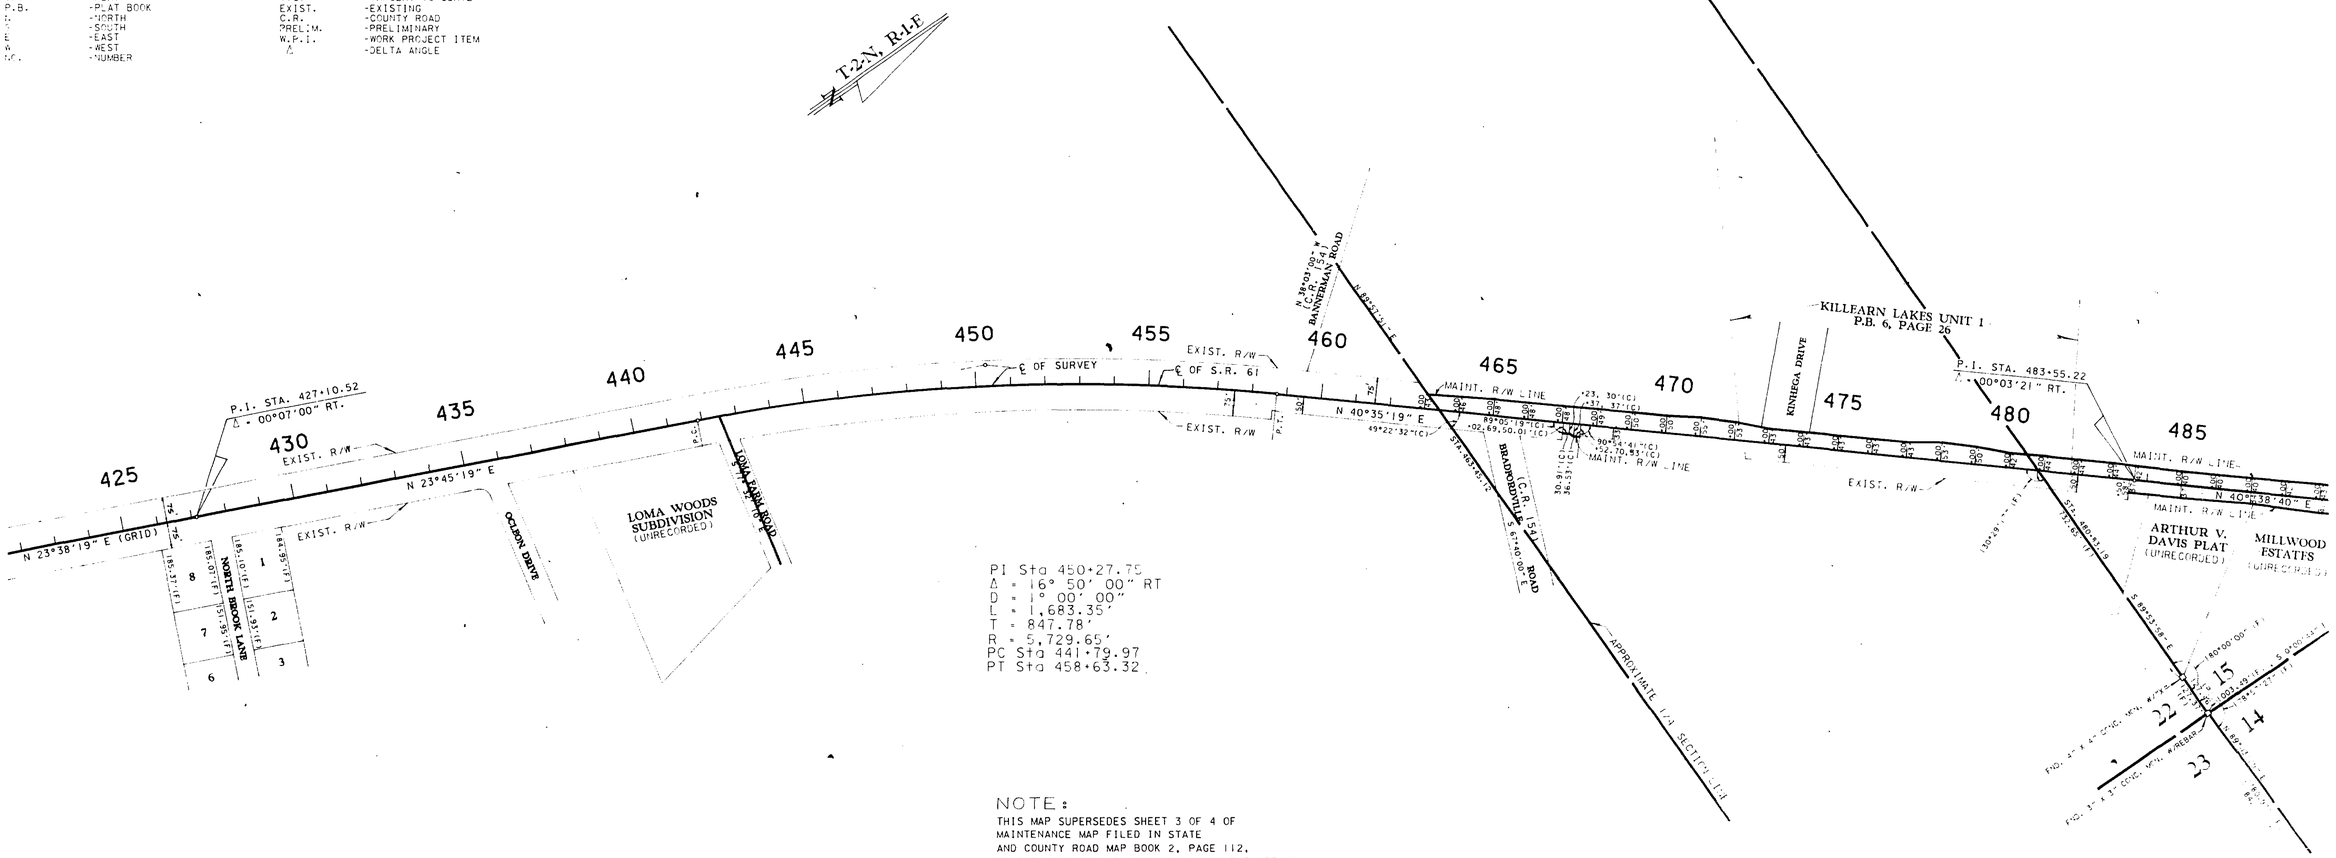

NOTE:
THIS MAP SUPERSEDES SHEET 3 OF 4 OF MAINTENANCE MAP FILED IN STATE AND COUNTY ROAD MAP BOOK 2, PAGE 112, ON THE 10TH DAY OF JULY, 1991, IN THE OFFICE OF THE CLERK OF THE CIRCUIT COURT OF LEON COUNTY.

THIS IS TO CERTIFY THAT THE WITHIN AND ATTACHED SHEET NUMBERED 1 OF 1, INCLUSIVE, CONSTITUTES A TRUE COPY OF THE OFFICIAL MAINTENANCE MAP SHOWING LOCATION AND SURVEY BY THE STATE OF FLORIDA DEPARTMENT OF TRANSPORTATION FOR A PORTION OF STATE ROAD 61, DESIGNATED AS SECTION 55050 IN LEON COUNTY, FLORIDA.

THE PROPERTY LABELED MAINT. R/W LINE ON THE SAID SHEET HAS BEEN VESTED IN THE STATE OF FLORIDA DEPARTMENT OF TRANSPORTATION PURSUANT TO THE PROVISION OF SECTION 95.361, FLORIDA STATUTES.

IN WITNESS WHEREOF, WE HAVE HEREUNTO SET OUR HANDS AND AFFIXED THE SEAL OF THE STATE OF FLORIDA DEPARTMENT OF TRANSPORTATION, AT CHIPLEY, FLORIDA, THIS 26th DAY OF July, A.D. 1993

H.E. Waddell
DISTRICT SECRETARY
DEPARTMENT OF TRANSPORTATION
STATE OF FLORIDA

Carolyn P. Hayes
(ATTESTOR)

THIS SURVEY WAS PERFORMED FOR THE SPECIFIC PURPOSE OF ESTABLISHING A SURVEY CENTERLINE OR BASELINE AND LOCATING THE LIMITS OF MAINTAINED RIGHT OF WAY AS IDENTIFIED BY THE MAINTENANCE ENGINEER FOR THE TRANSPORTATION FACILITY SHOWN AND DEPICTED HEREON.

I HEREBY CERTIFY THAT TO THE BEST OF MY KNOWLEDGE AND BELIEF THIS IS A TRUE, ACCURATE AND COMPLETE DEPICTION OF A FIELD SURVEY PERFORMED UNDER MY DIRECTION AND COMPLETED IN AUGUST 1990.
I FURTHER CERTIFY THAT SAID DRAWING IS IN COMPLIANCE WITH THE MINIMUM TECHNICAL STANDARDS AS SET FORTH BY THE FLORIDA BOARD OF PROFESSIONAL LAND SURVEYORS, PURSUANT TO SECTION 472.027, FLORIDA STATUTES.

DON M. FINCH
DON M. FINCH
FLORIDA REGISTERED LAND SURVEYOR NO. 3229
HIGHWAY 90 EAST
CHIPLEY, FLORIDA 32428
DATE: 7-23-93

NOT VALID UNLESS SIGNED AND SEALED

FILED FOR RECORD IN THE OFFICE OF THE CLERK OF THE CIRCUIT COURT FOR THE COUNTY OF LEON, STATE OF FLORIDA, IN ROAD PLAT BOOK 2, PAGE 112, ON THE 2 DAY OF AUGUST, A.D., 1993.

BY: BILL BOGAN, Jr. D.C. FOR DAVE LANG
CLERK OF THE CIRCUIT COURT OF LEON COUNTY, FLORIDA

REVISION	BY	DATE

BEARINGS ARE REFERENCE TO THE FLORIDA STATE PLANE COORDINATE SYSTEM, NORTH ZONE, LAMBERT PROJECTION.

FLORIDA DEPARTMENT OF TRANSPORTATION
RIGHT OF WAY SURVEYING AND MAPPING

MAINTENANCE MAP

STATE ROAD NO. 61 — LEON COUNTY

	BY	DATE	APPROVED BY	DATE
PRELI.	H.DIBSON	7-15-93		
FINAL	R.GRIFFIN	7-15-93	R.H. Hood — DISTRICT SURVEYOR ADMINISTRATOR	7-21-93
CHECKED	J.BUCK	7-21-93		

MAPS PREPARED BY: FIELD BOOK NO.'S
THAT PORTION OF: MONUMENTS, OTHER REFERENCES
W.P.I. NO. N/A — SCALE: 1" = 200'

SECTION 55050 — SHEET 1 OF 1