FED. ROAD DIV. No.	STATE	F A PROJECT NO.	FISCAL YEAR	SHEET No.
3	FLA.			

BOOK NUMBERS 1021811
1022977

REFERENCE POINTS
No Scale

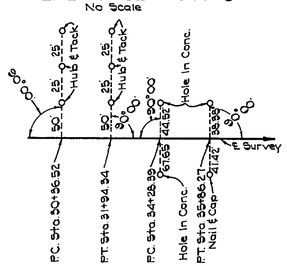

T A L L A H A S S E E

SEC. 36 T-1-N, R-1-W
Scale 1"=50'

TABLE OF OWNERSHIP

PARCEL NO.	NAME	AREA TAKEN	REMAINDERS RIGHT	REMAINDERS LEFT	COMMENTS
100.1-R	T.I.I.F	936.9°	—	—	
101.1-R	City of Tallahassee	738°	0	1.52 Ac.	
800.1	T.I.I.F	1817°	—	—	Perp. Ease.
801.1	City of Tallahassee	816°	See 101.1-R		" "

℄ Const Curve Data

P.I.	Sta. 31+32.39	P.I.	Sta. 31+20.91
Δ	45°14'11" Lt.	Δ	50°14'11" Lt.
D	31°49'52"	D	31°49'52"
T	74.39	T	84.39
L	142.11	L	157.82
R	180.00	R	180.00
P.C.	Sta. 30+57.40	P.C.	Sta. 30+36.52
P.T.	Sta. 31+99.51	P.T.	Sta. 31+94.34

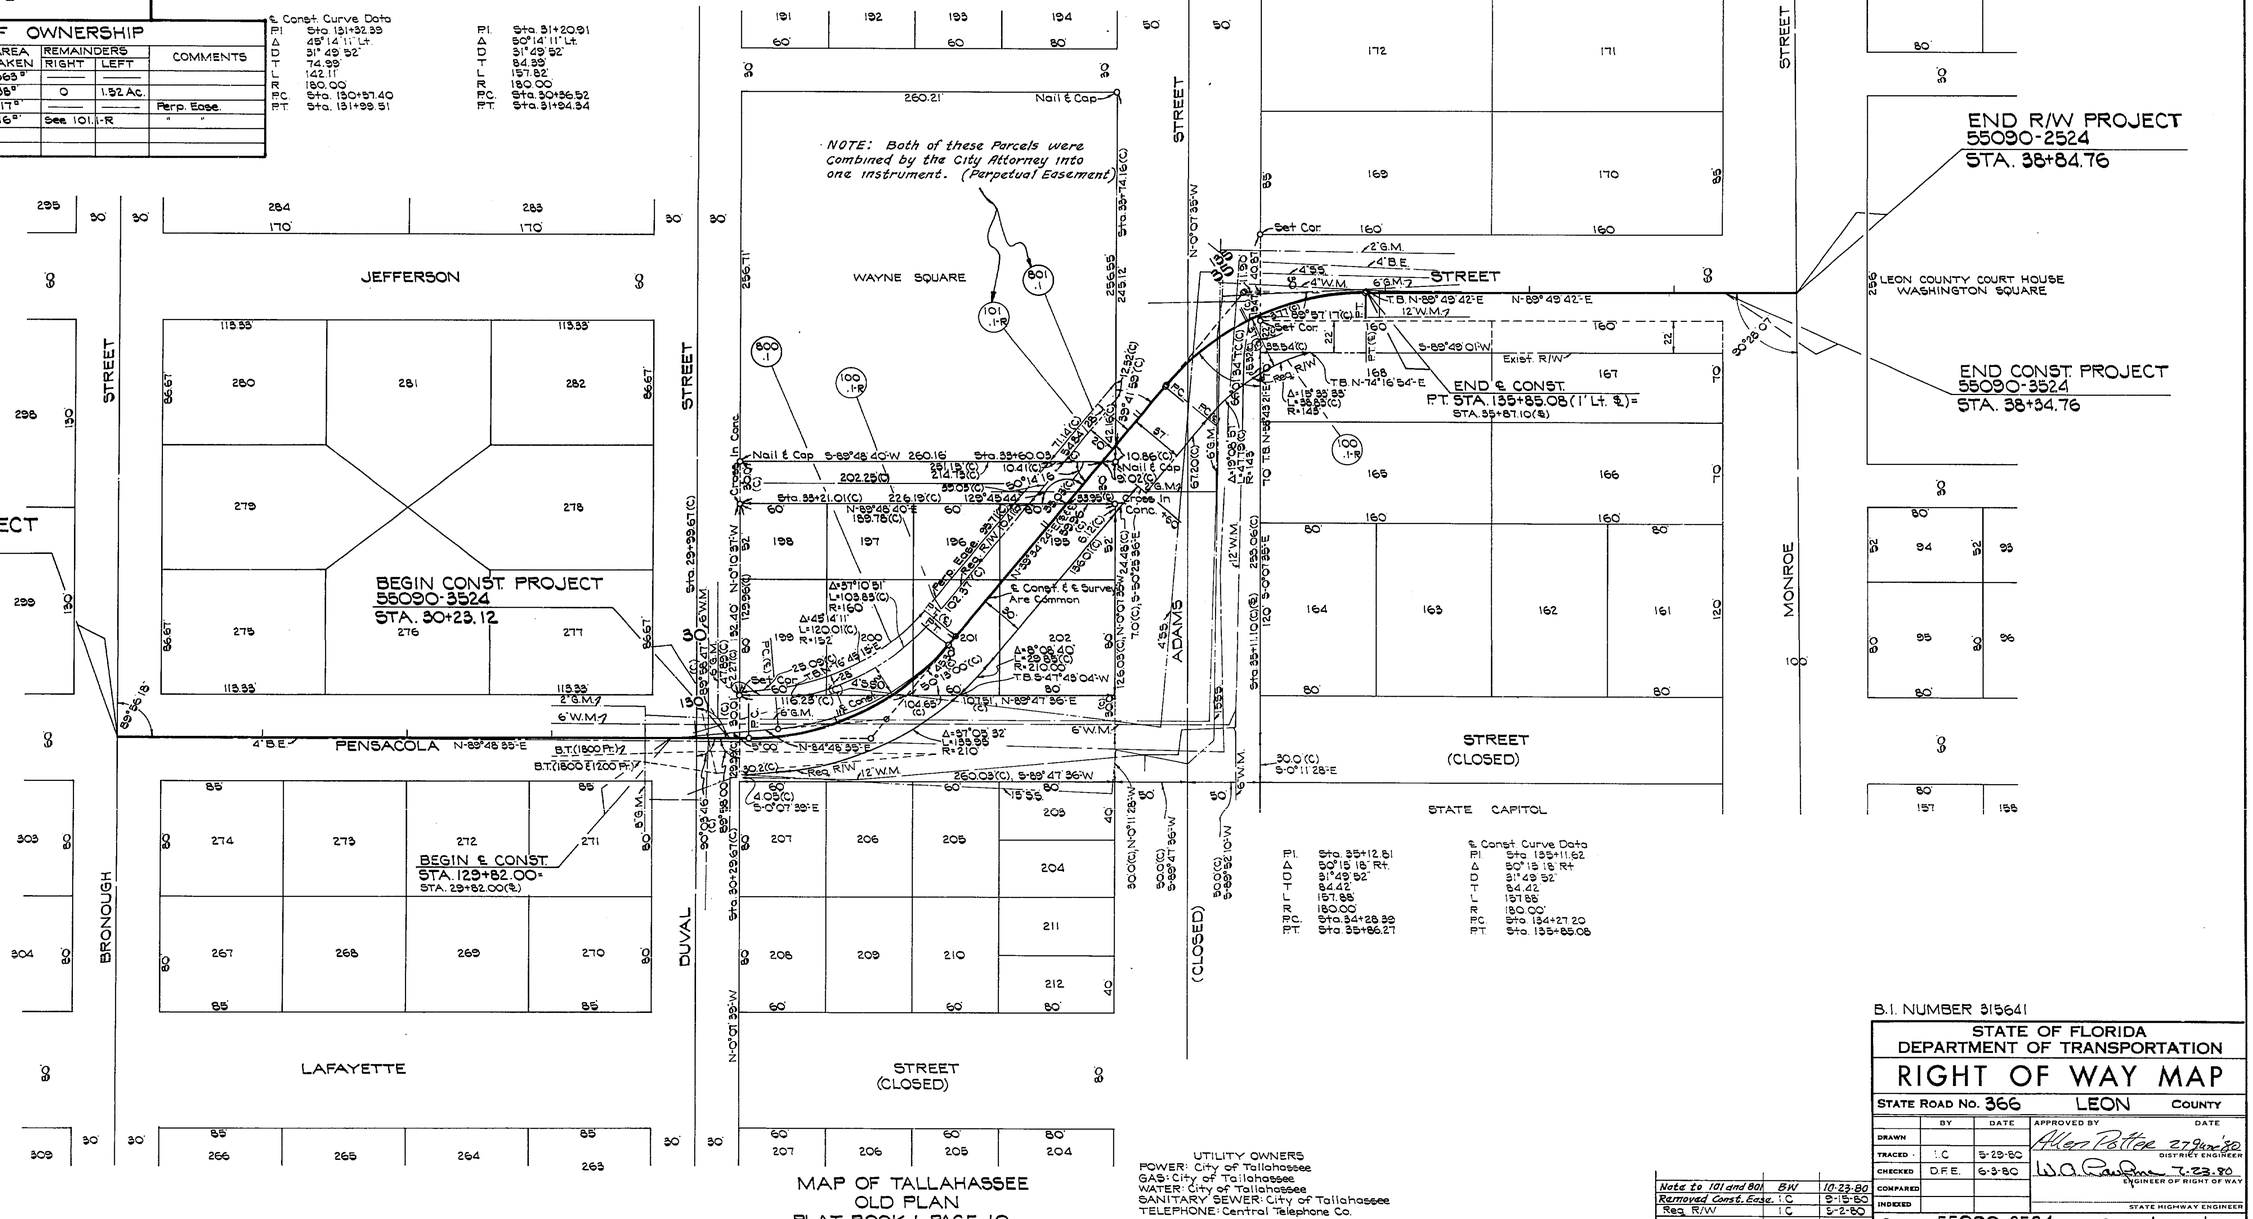
JEFFERSON
STREET
BRONOUGH
PENSACOLA
DUVAL
STREET
ADAMS
STREET
MONROE
STREET
LAFAYETTE
STREET (CLOSED)
STREET (CLOSED)
STATE CAPITOL
WAYNE SQUARE
LEON COUNTY COURT HOUSE WASHINGTON SQUARE
BEGIN R/W PROJECT 55090-2524 STA. 25+99.11
BEGIN CONST. PROJECT 55090-3524 STA. 30+23.12
BEGIN ℄ CONST. STA. 129+82.00= STA. 29+82.00(℄)
END R/W PROJECT 55090-2524 STA. 38+84.76
END CONST. PROJECT 55090-3524 STA. 38+34.76
END ℄ CONST P.T. STA. 135+85.08 (1' Lt. ℄) = STA. 35+87.10(℄)
NOTE: Both of these Parcels were combined by the City Attorney into one instrument. (Perpetual Easement)
℄ Const ℄ & Survey Are Common
Nail & Cap
Set Cor.
Cross In Conc.
Exist. R/W
Req. R/W
Perp. Ease.
T.B. N-89°49'42"-E
T.B. N-14°16'54"-E
T.B. S-47°45'04"-W
T.B. N-89°47'36"-E
Sta. 29+29.67(C)
Sta. 30+29.67(C)
Sta. 35+60.03
Sta. 35+21.01(C)
Sta. 35+11.10(C)(℄)
Sta. 33+74.16(C)
Sta. 34+28.38
Sta. 35+86.27
Sta. 134+27.20
Sta. 135+85.08
Sta. 135+11.62
Sta. 35+12.81
Sta. 30+36.52
Sta. 31+94.34
Sta. 31+20.91
Sta. 31+32.39
Sta. 31+99.51
Sta. 30+57.40
