TOWNSHIP - 2 - SOUTH
RANGE - 1 - WEST

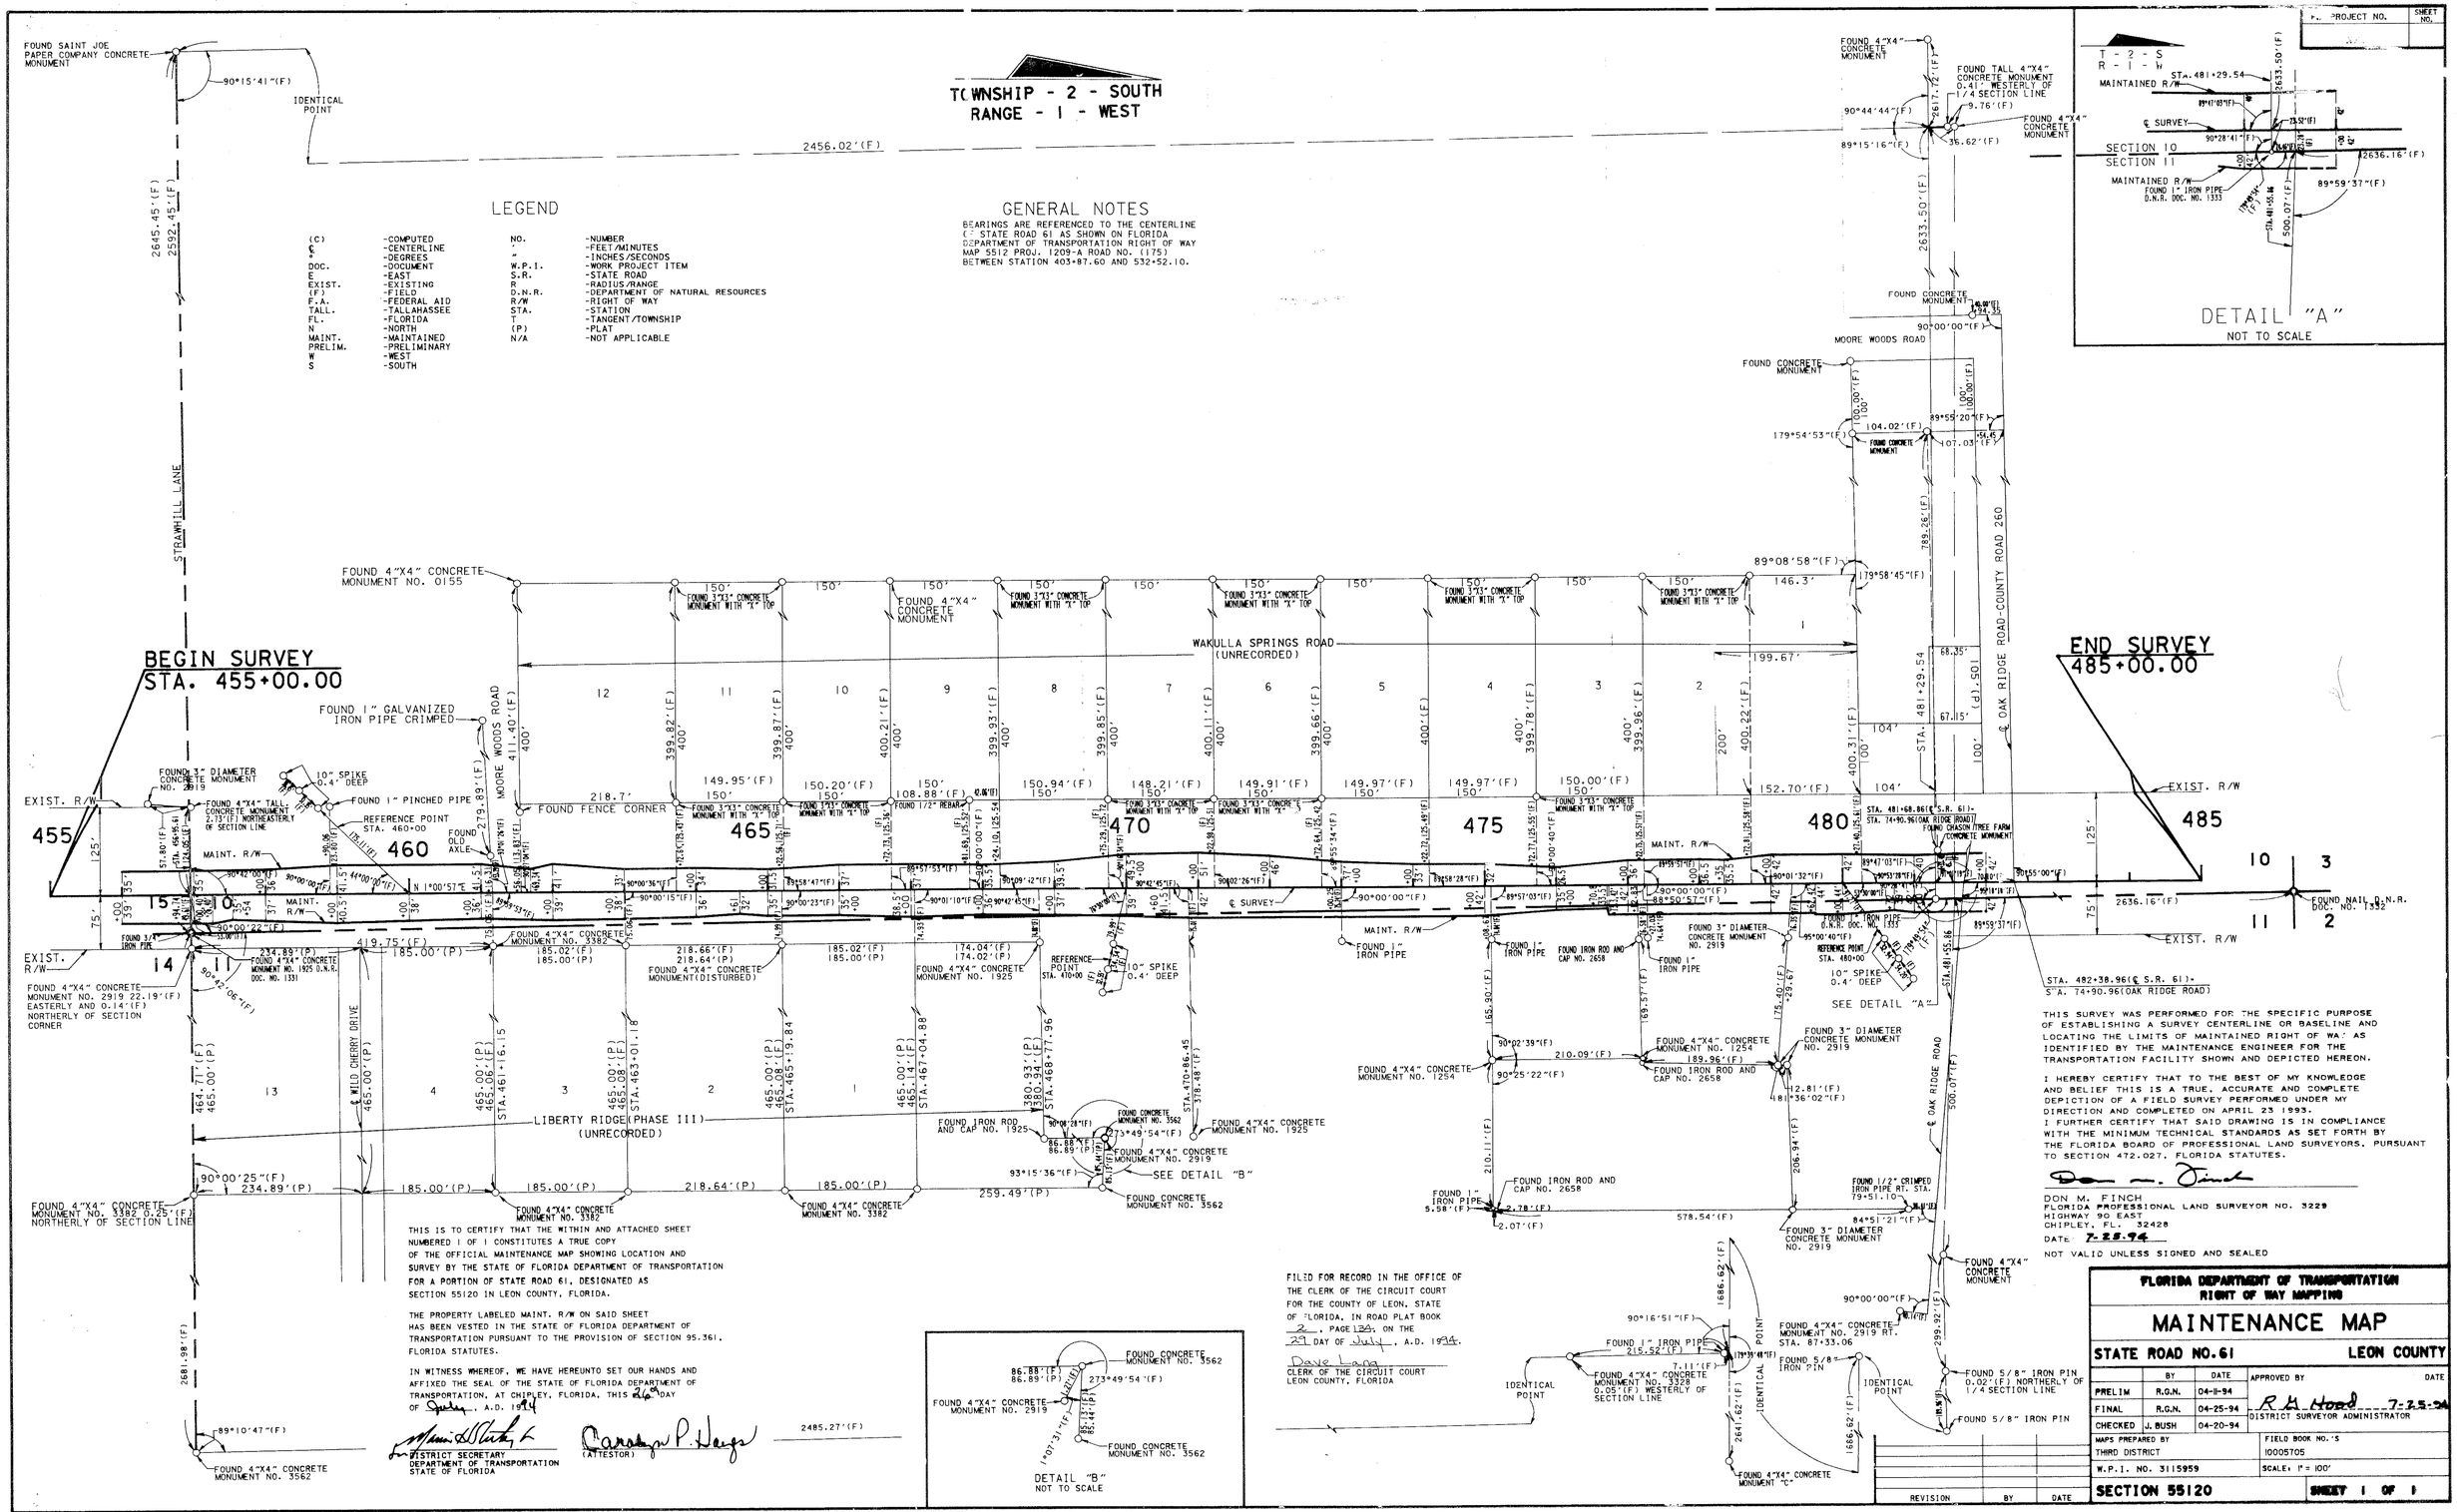

LEGEND

(C)	-COMPUTED	NO.	-NUMBER
℄	-CENTERLINE	'	-FEET/MINUTES
°	-DEGREES	"	-INCHES/SECONDS
DOC.	-DOCUMENT	W.P.I.	-WORK PROJECT ITEM
E	-EAST	S.R.	-STATE ROAD
EXIST.	-EXISTING	R	-RADIUS/RANGE
(F)	-FIELD	D.N.R.	-DEPARTMENT OF NATURAL RESOURCES
F.A.	-FEDERAL AID	R/W	-RIGHT OF WAY
TALL.	-TALLAHASSEE	STA.	-STATION
FL.	-FLORIDA	T	-TANGENT/TOWNSHIP
N	-NORTH	(P)	-PLAT
MAINT.	-MAINTAINED	N/A	-NOT APPLICABLE
PRELIM.	-PRELIMINARY		
W	-WEST		
S	-SOUTH		

GENERAL NOTES

BEARINGS ARE REFERENCED TO THE CENTERLINE OF STATE ROAD 61 AS SHOWN ON FLORIDA DEPARTMENT OF TRANSPORTATION RIGHT OF WAY MAP 5512 PROJ. 1209-A ROAD NO. (175) BETWEEN STATION 403+87.60 AND 532+52.10.

THIS SURVEY WAS PERFORMED FOR THE SPECIFIC PURPOSE OF ESTABLISHING A SURVEY CENTERLINE OR BASELINE AND LOCATING THE LIMITS OF MAINTAINED RIGHT OF WA' AS IDENTIFIED BY THE MAINTENANCE ENGINEER FOR THE TRANSPORTATION FACILITY SHOWN AND DEPICTED HEREON.

I HEREBY CERTIFY THAT TO THE BEST OF MY KNOWLEDGE AND BELIEF THIS IS A TRUE, ACCURATE AND COMPLETE DEPICTION OF A FIELD SURVEY PERFORMED UNDER MY DIRECTION AND COMPLETED ON APRIL 23 1993.
I FURTHER CERTIFY THAT SAID DRAWING IS IN COMPLIANCE WITH THE MINIMUM TECHNICAL STANDARDS AS SET FORTH BY THE FLORIDA BOARD OF PROFESSIONAL LAND SURVEYORS, PURSUANT TO SECTION 472.027, FLORIDA STATUTES.

DON M. FINCH
FLORIDA PROFESSIONAL LAND SURVEYOR NO. 3229
HIGHWAY 90 EAST
CHIPLEY, FL. 32428

DATE: 7-28-94

NOT VALID UNLESS SIGNED AND SEALED

THIS IS TO CERTIFY THAT THE WITHIN AND ATTACHED SHEET NUMBERED 1 OF 1 CONSTITUTES A TRUE COPY OF THE OFFICIAL MAINTENANCE MAP SHOWING LOCATION AND SURVEY BY THE STATE OF FLORIDA DEPARTMENT OF TRANSPORTATION FOR A PORTION OF STATE ROAD 61, DESIGNATED AS SECTION 55120 IN LEON COUNTY, FLORIDA.

THE PROPERTY LABELED MAINT. R/W ON SAID SHEET HAS BEEN VESTED IN THE STATE OF FLORIDA DEPARTMENT OF TRANSPORTATION PURSUANT TO THE PROVISION OF SECTION 95.361, FLORIDA STATUTES.

IN WITNESS WHEREOF, WE HAVE HEREUNTO SET OUR HANDS AND AFFIXED THE SEAL OF THE STATE OF FLORIDA DEPARTMENT OF TRANSPORTATION, AT CHIPLEY, FLORIDA, THIS 26th DAY OF July, A.D. 1994

DISTRICT SECRETARY
DEPARTMENT OF TRANSPORTATION
STATE OF FLORIDA

(ATTESTOR)

FILED FOR RECORD IN THE OFFICE OF THE CLERK OF THE CIRCUIT COURT FOR THE COUNTY OF LEON, STATE OF FLORIDA, IN ROAD PLAT BOOK 2, PAGE 134 ON THE 29 DAY OF July, A.D. 1994.

Dave Lang
CLERK OF THE CIRCUIT COURT
LEON COUNTY, FLORIDA

PROJECT NO.	SHEET NO.

FLORIDA DEPARTMENT OF TRANSPORTATION
RIGHT OF WAY MAPPING

MAINTENANCE MAP

STATE ROAD NO. 61 — **LEON COUNTY**

	BY	DATE	APPROVED BY	DATE
PRELIM	R.G.N.	04-11-94	R. A. Hood	7-25-94
FINAL	R.G.N.	04-25-94	DISTRICT SURVEYOR ADMINISTRATOR	
CHECKED	J. BUSH	04-20-94		

MAPS PREPARED BY	FIELD BOOK NO.'S
THIRD DISTRICT	10005705
W.P.I. NO. 3115959	SCALE: 1" = 100'
SECTION 55120	**SHEET 1 OF 1**

REVISION	BY	DATE

S.R. 61(U.S. 319) FROM WAKULLA COUNTY LINE TO S.R. 369