55320 2433

LEGEND OF ABBREVIATIONS

L/A	LIMITED ACCESS
R/W	RIGHT OF WAY
STA.	STATION
P.I.	POINT OF INTERSECTION
P.C.	POINT OF CURVATURE
P.T.	POINT OF TANGENCY
P.C.C.	POINT OF COMPOUND CURVATURE
Δ	DELTA (CENTRAL ANGLE)
D	DEGREE OF CURVE OR DEED
T	TANGENT
L	ARC LENGTH
R	RADIUS
T-1-N	TOWNSHIP-1-NORTH
R-1-W	RANGE-1-WEST
FND.	FOUND
CONC.	CONCRETE
MON.	MONUMENT
T.C.	TANGENT TO CURVE
℄	CENTERLINE
(F)	FIELD
(C)	COMPUTED
I.P.	IRON PIPE
CONST.	CONSTRUCTION
I-10	INTERSTATE 10
DOT	DEPARTMENT OF TRANSPORTATION
ℙ	PROPERTY LINE
LT.	LEFT
GOV'T	GOVERNMENT
#	NUMBER

TABLE OF OWNERSHIP

PARCEL NO.	NAME	AREA TAKEN	REMAINDER RIGHT	REMAINDER LEFT	COMMENTS	RECORDING DATA
100	BARBARA P BOYNTON	1.613 AC.	0	0	WHOLE TAKE	O.R. Bk. 1584, Pg. 2006
101	RAYMOND PETERSON, et ux	1.724 AC.	0	0	WHOLE TAKE	O.R. Bk. 1584, Pg. 2006
102	JOSEPHINE B. MOORE	1.157 AC.	0	0	WHOLE TAKE	O.R. Bk. 1584, Pg. 2006
103	CLAUDE STEWART, et ux	1874 S.F.	0	0	WHOLE TAKE	O.R. Bk. 1584, Pg. 2006

F.A. PROJECT NO.	SHEET NO.
IR-10-3(88) 203	

T-1-N, R-1-W

S.R. 8 Curve Data
P.I. STA. 407+90.41
Δ = 8°00'00" LT.
D = 0°15'00"
T = 1602.60'
L = 3200.00'
R = 22918.30' (chord)
P.C. STA. 391+87.81
P.T. STA. 423+87.81

℄ Const. Curve Data
P.I. STA. 24+27.83
Δ = 33°00'31 LT.
D = 5°37'31"
T = 301.79'
L = 586.75'
R = 1018.54'
P.C. STA. 21+26.04
P.C.C. STA. 27+12.83

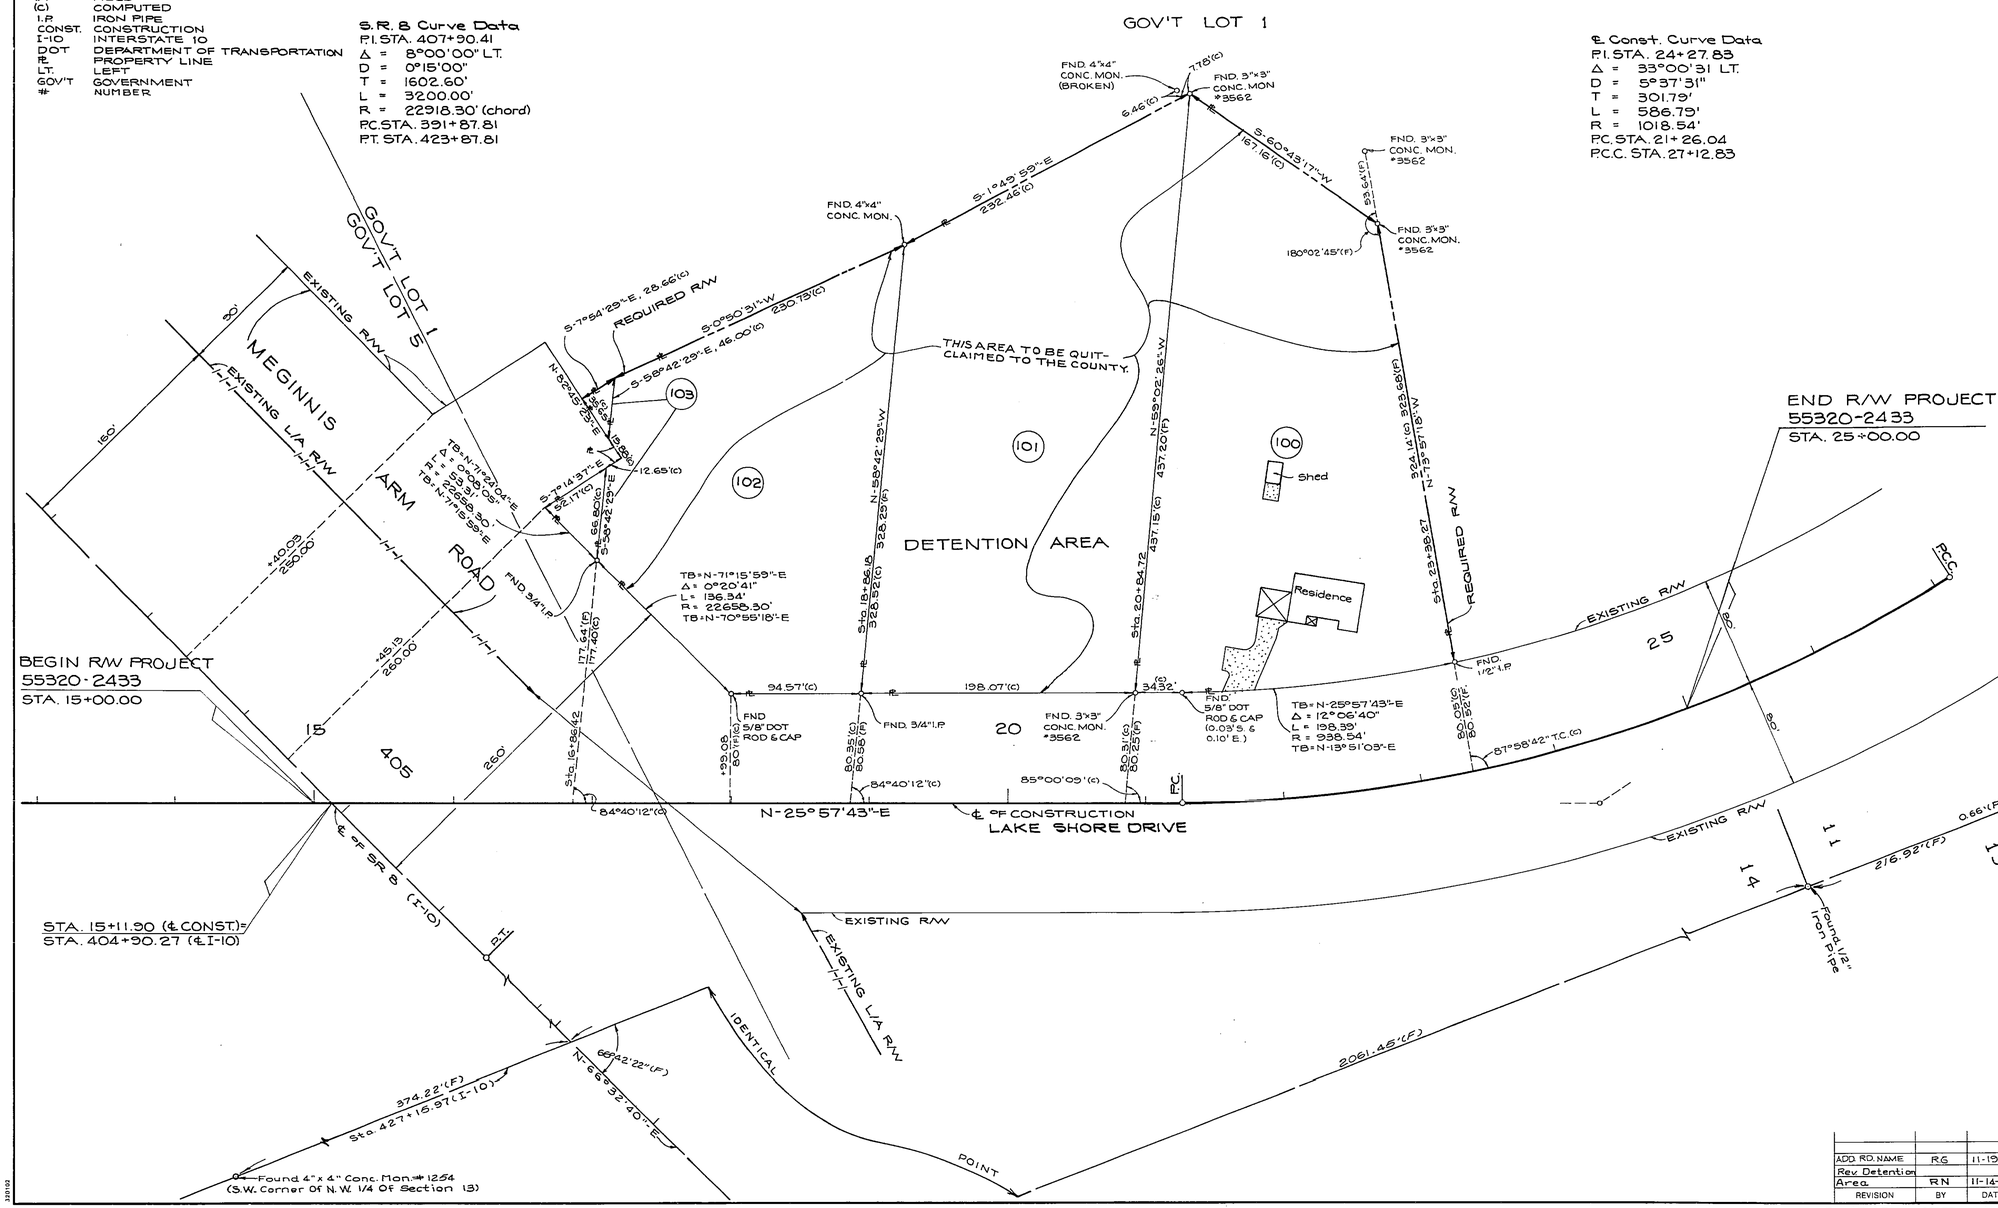

1. BEARINGS ARE REFERENCED TO THE CENTERLINE OF CONSTRUCTION OF C.R. 5-63-A (LAKE SHORE DRIVE) AS SHOWN ON FLORIDA DEPARTMENT OF TRANSPORTATION RIGHT OF WAY MAP SECTION 55320-2403 BETWEEN STATION 11+54.66 AND 21+26.04.
2. PROPERTY BOUNDARIES DETERMINED FROM FIELD SURVEY, PLATS OF RECORD AND RECORD TITLE.
3. UNDERGROUND FOUNDATION ENCROACHMENTS NOT LOCATED.
4. RIGHT OF WAY MONUMENTS TO BE SET AFTER CONSTRUCTION OF PROJECT IS COMPLETE.
5. ONLY FIXED IMPROVEMENTS PERTINENT TO THE PARCELS TO BE ACQUIRED ARE SHOWN. FIXED INTERIOR IMPROVEMENTS NOT LOCATED.
6. THIS RIGHT OF WAY MAP WAS PREPARED FOR THE PURPOSE OF PREPARING LEGAL LAND DESCRIPTIONS, ACQUISITION DOCUMENTS, MONUMENTATION, PROPERTY MANAGEMENT AND AS AN AID IN THE APPRAISAL OF THE RIGHT OF WAY REQUIRED FOR TRANSPORTATION FACILITIES. THIS MAP IS NOT A SURVEY.
7. THIS RIGHT OF WAY MAP IS SUPPORTED BY A SPECIFIC PURPOSE SURVEY DATED 5-1-91 PREPARED UNDER THE RESPONSIBLE CHARGE OF DON M. FINCH FLORIDA REGISTERED LAND SURVEYOR NUMBER 3229. CERTIFIED COPIES OF THIS SURVEY ARE FILED OF RECORD IN THE DISTRICT 3 OFFICE IN CHIPLEY.

FLORIDA DEPARTMENT OF TRANSPORTATION
RIGHT OF WAY SURVEYING AND MAPPING

RIGHT OF WAY MAP

STATE ROAD NO. 8 (I-10) LEON COUNTY

	BY	DATE	APPROVED BY	DATE
DRAWN	R.G.	4-12-91	R. M. Hood	5-01-91
TRACED	N/A	N/A	DISTRICT SURVEYOR ADMINISTRATOR	
CHECKED	J.L.B.	4-16-91		

MAPS PREPARED BY THIRD DISTRICT
FIELD BOOK NO'S. 10002880
W.P.I. NO. 3144531
SCALE 1"=50'
SECTION 55320-2433
SHEET 1 OF 1

REVISION	BY	DATE
ADD. RD. NAME	RG	11-19-91
Rev Detention Area	RN	11-14-91

SR 8 (I-10) DETENTION AREA AT LAKE SHORE DRIVE