FED. ROAD DIV. No.	STATE	PROJECT No.	FISCAL YEAR	SHEET No.
3	FLA.	55519-2601		1

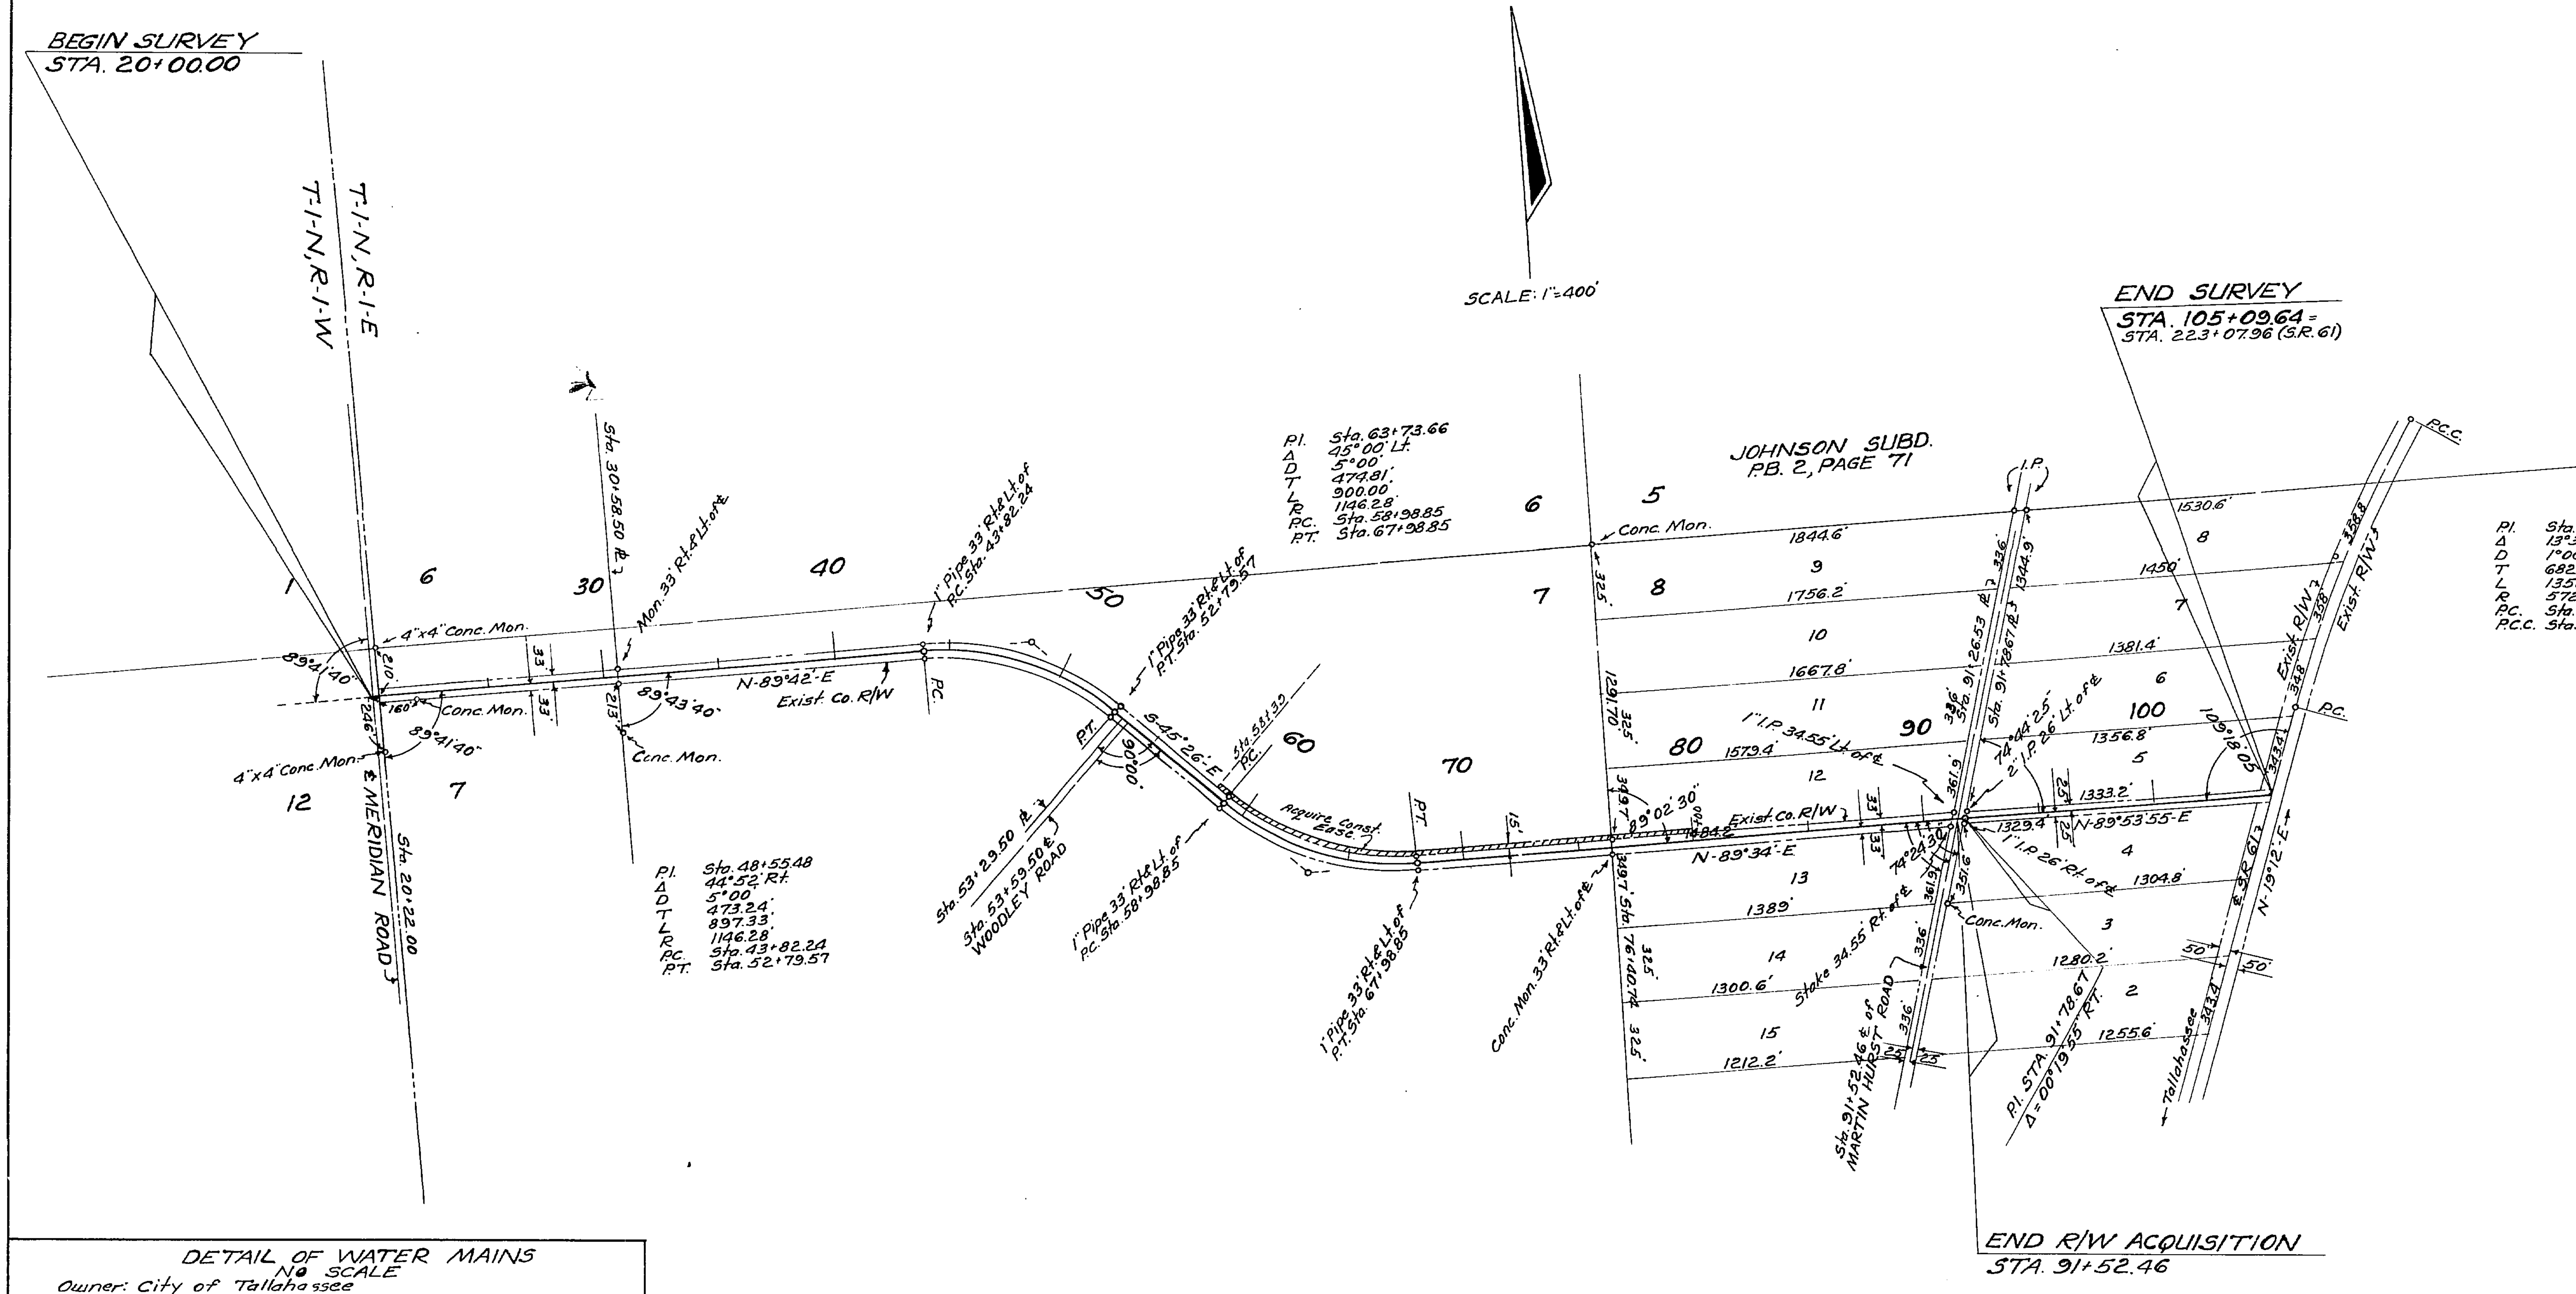

UTILITY POLES								
POWER						TELEPHONE		
STA.	RT.	LT.	STA.	RT.	LT.	STA.	RT.	LT.
20+18		25'	86+61		24'	20+18		25'
22+39		24'	89+18.5		24'	22+39		24'
25+18		26'	91+72		19'	25+18		26'
27+56		26'	94+44		18'	27+56		26'
30+56		25'	95+93		17.5'	30+56		25'
32+82		25'	97+10		17'	32+82		25'
34+77		25'	98+46		16'	34+77		25'
37+75		25'	100+09		16'	37+75		25'
40+21		25'	102+34		17'	40+21		25'
43+79		25'	104+86		16'	43+79		25'
47+05		25'	52+68	27'		47+05		25'
47+06	26'					47+06	28'	
49+75		23'				49+75		23'
52+46.5		21'				52+46.5		21'
53+36		21'				53+36		21'
55+20		21'	91+41		19'	55+20		21'
57+87	23'	21'	91+90	27'		57+87		21'
60+43		24'	94+43.5	26'		91+40		21'
62+88		24'	97+12	26'				
65+33		24'	99+81	26'		100+09		16'
67+83		26'	101+10	26'		102+34		17'
70+42		25'	102+52	26'				
73+17		24'	104+36	26'				
76+41		25'						
78+79		24'						
81+40		25'						
84+00		25'						
Owner: City of Tallahassee						Owner: Southeastern Tele. Co.		

DETAIL OF WATER MAINS
NO SCALE
Owner: City of Tallahassee

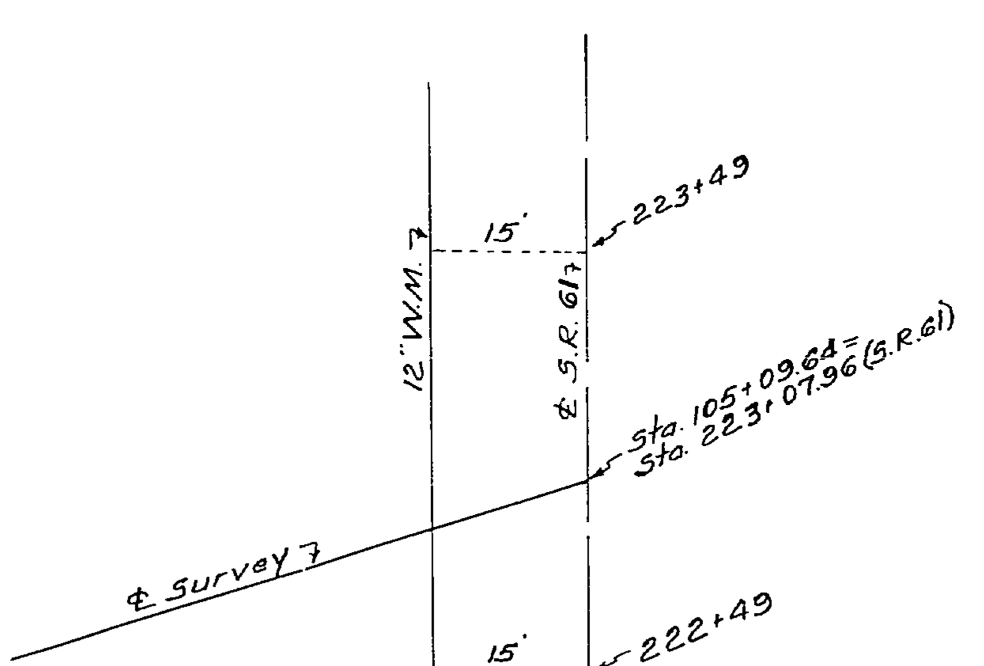

REVISION	BY	DATE
Acquire Ease.	C.D.M.-T.D.W.	8-3-66
"	J.Mc.-T.D.W.	3-15-66

STATE OF FLORIDA
STATE ROAD DEPARTMENT

RIGHT OF WAY MAP

STATE ROAD NO. S-148 LEON COUNTY

	BY	DATE	APPROVED BY	DATE
DRAWN			[signature] DISTRICT ENGINEER	
TRACED	D.F.E.	1-31-66	ENGINEER OF RIGHTS OF WAY	
CHECKED			[signature] STATE HIGHWAY ENGINEER	3-21-66
COMPARED				
INDEXED				

SECTION 55519-2601 SHEET 1 OF 1

TIMBERLANE ROAD, MERIDIAN RD. TO S.R. 61