FED. ROAD DIV. No.	STATE	SEC. AND JOB No.	FISCAL YEAR	SHEET No.	TOTAL SHEETS
3	FLA.	5564-250	'57	1	1

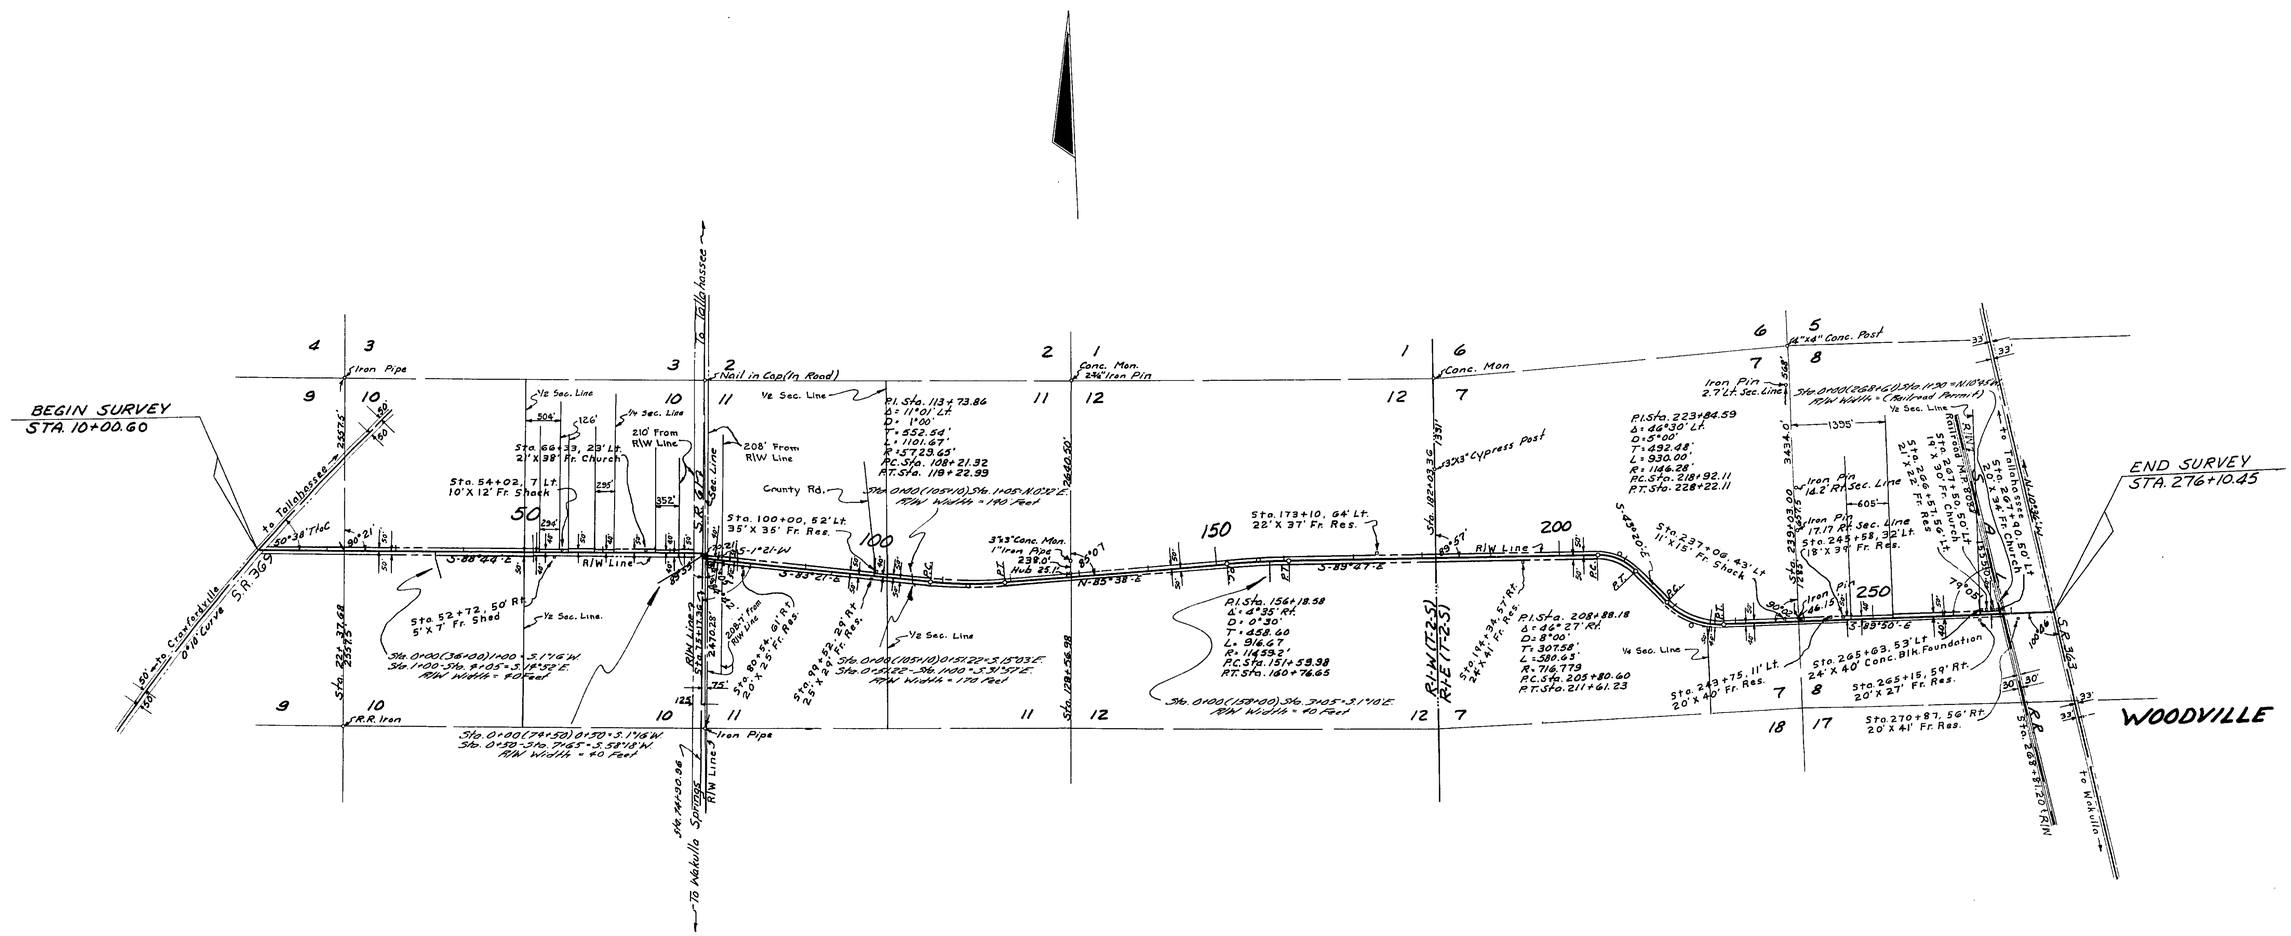

STATE OF FLORIDA
STATE ROAD DEPARTMENT

RIGHT OF WAY MAP

SECTION No. 5564-250 Sh. 1

ROAD No. S-260 LEON COUNTY

SCALE 1"-1000'	NAMES	DATES	APPROVED BY
DRAWN			
TRACED	W. C.	9-26-57	DIVISION ENGINEER
INDEXED			
REVISED		12-10-57	10-28-57 for STATE HIGHWAY ENGINEER
REVISED		5-17-58	
REVISED		12-2-58	
	R.M.	5-31-78	

5564 250 1 of 1