FED. ROAD DIV. No.	STATE	PROJECT No.	FISCAL YEAR	SHEET No.
3	FLA.	56501-2601		1

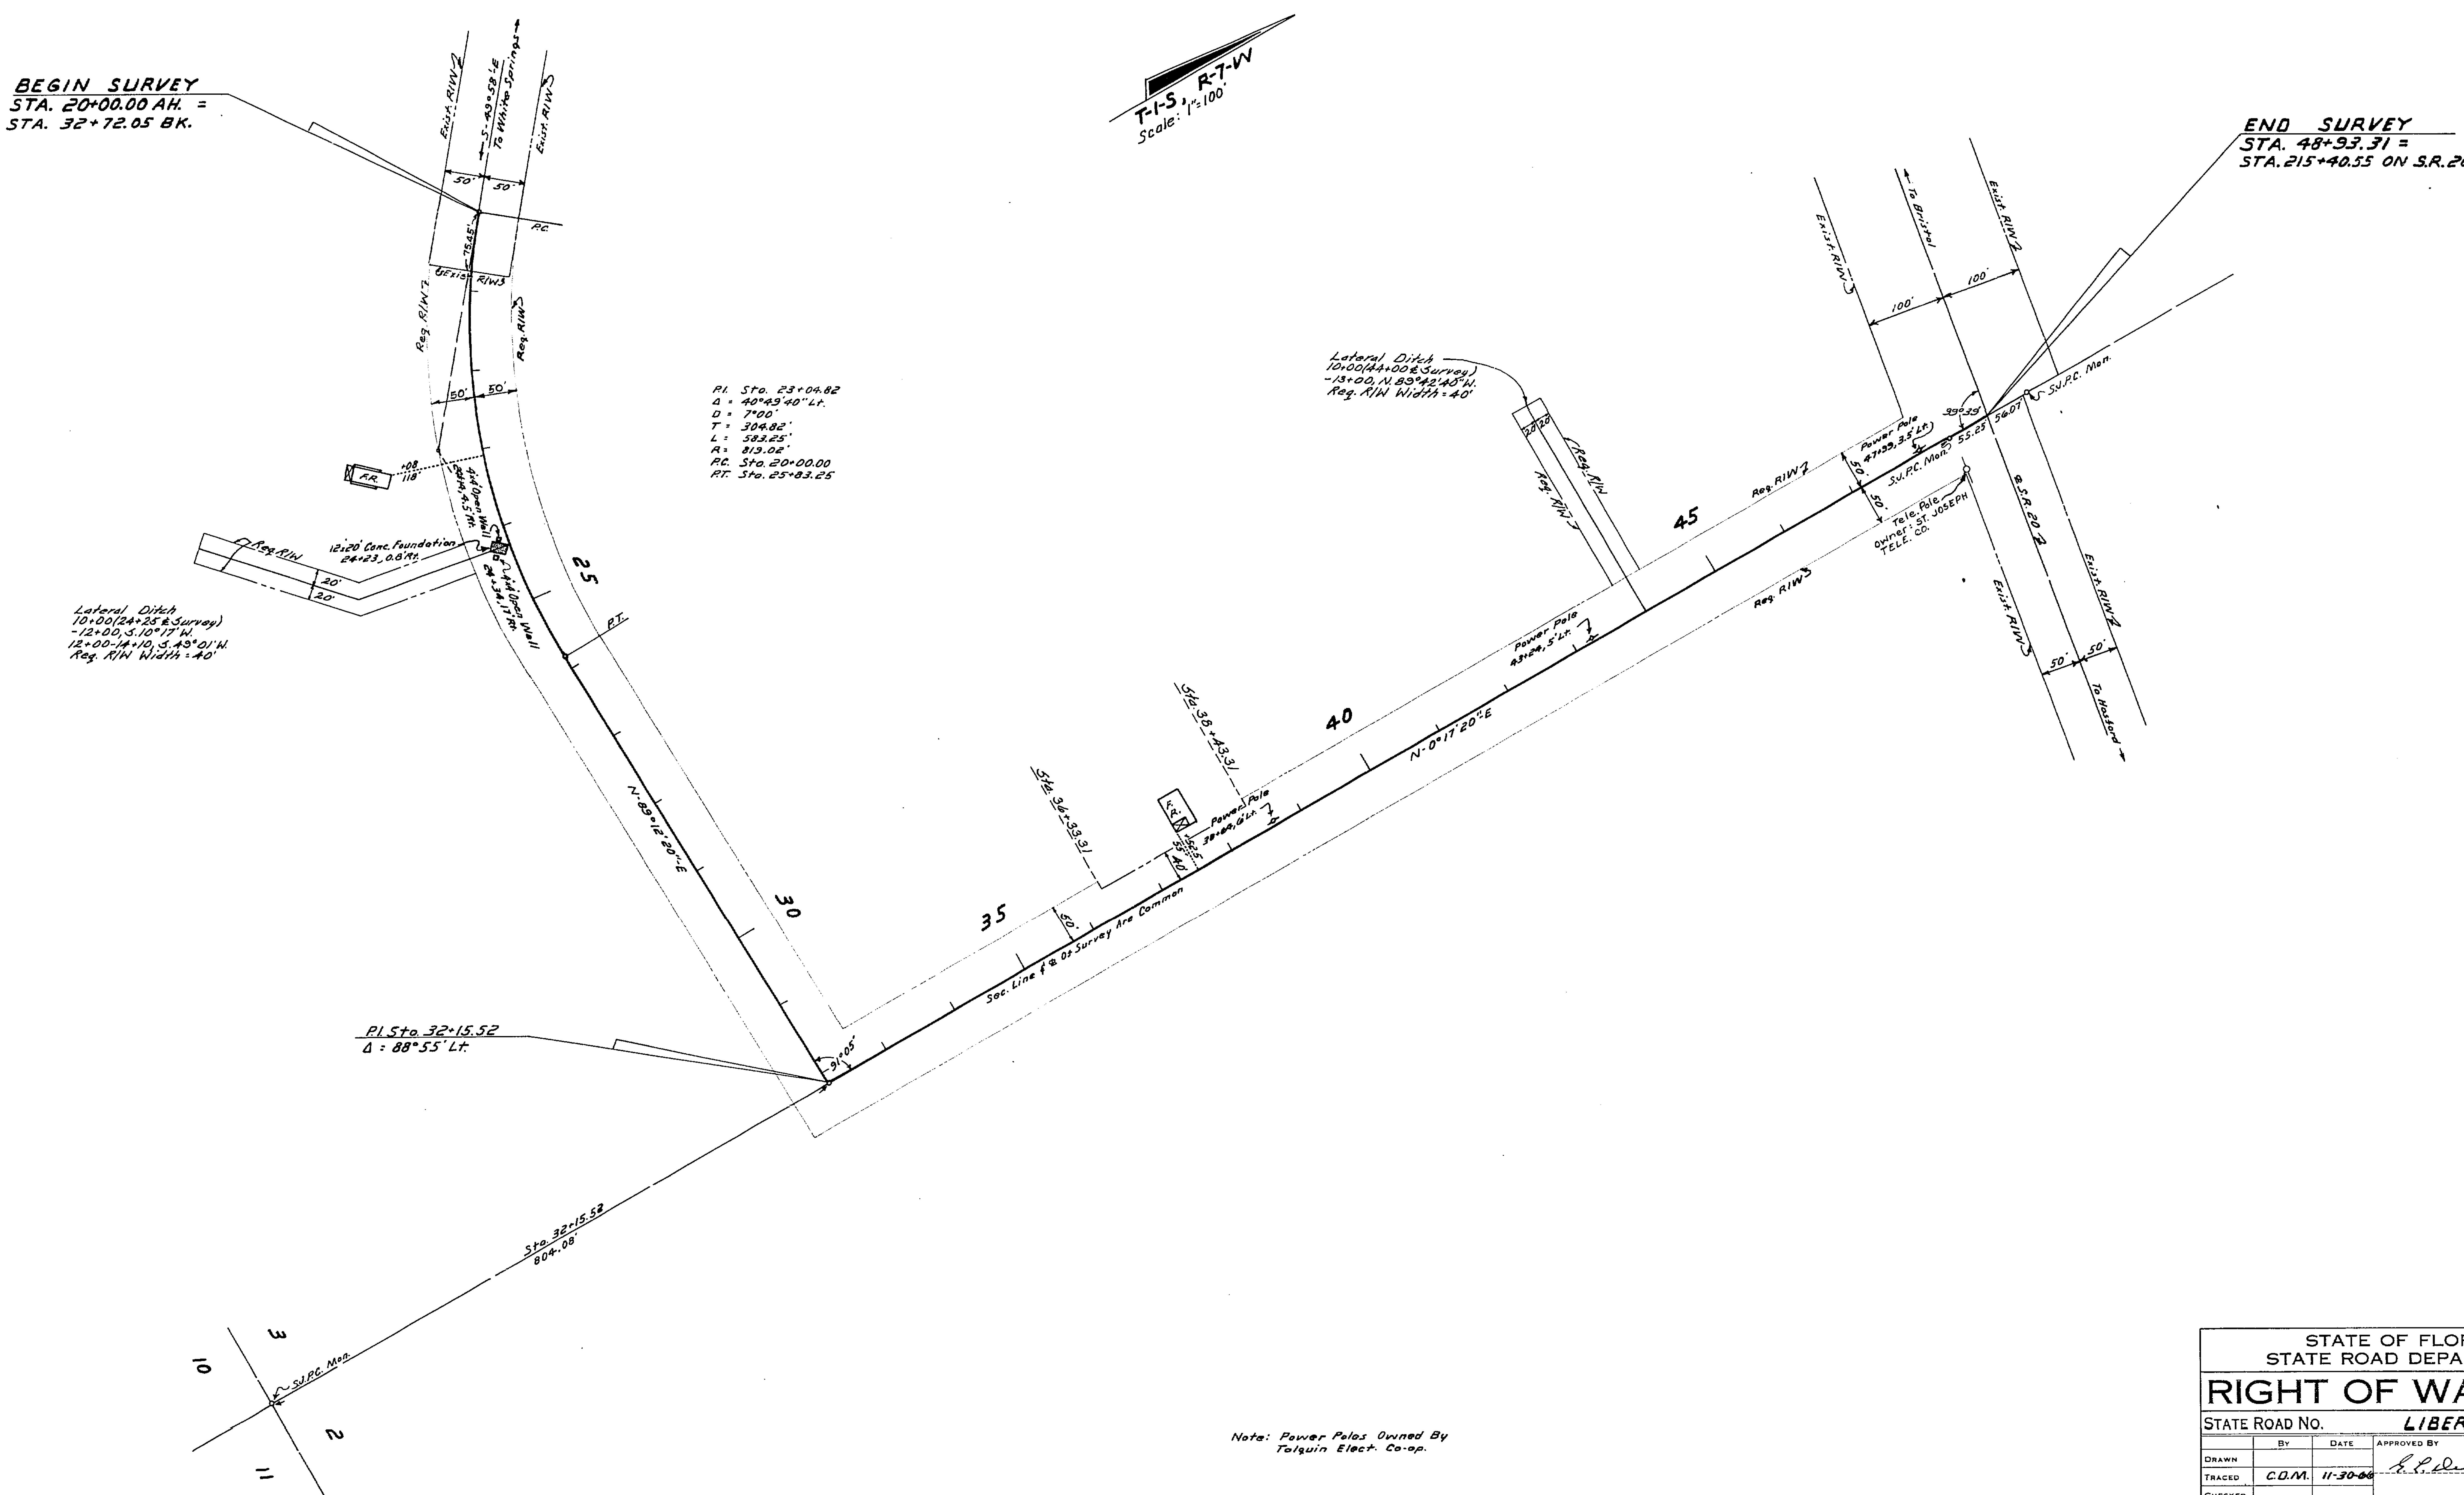

STATE OF FLORIDA
STATE ROAD DEPARTMENT

RIGHT OF WAY MAP

STATE ROAD NO. LIBERTY COUNTY

	BY	DATE	APPROVED BY	DATE
DRAWN				
TRACED	C.D.M.	11-30-66	DISTRICT ENGINEER	
CHECKED			ENGINEER OF RIGHTS OF WAY	
COMPARED				12-7-66
INDEXED			STATE HIGHWAY ENGINEER	

REVISION	BY	DATE
R/W Change	J.O.-J.H.P.	4-7-67
Ditches	C.D.M.-J.H.P.	2-2-67
	CDM-MHC	12-13-66

SECTION 56501-2602 SHEET 1 OF 1

EAST END PAV'T AT WHITE SPRINGS TO S.R. 20