FED. ROAD DIV. No.	STATE	SEC. AND JOB No.	FISCAL YEAR	SHEET No.	TOTAL SHEETS
3	FLA.	5761-153	54	2	3

76

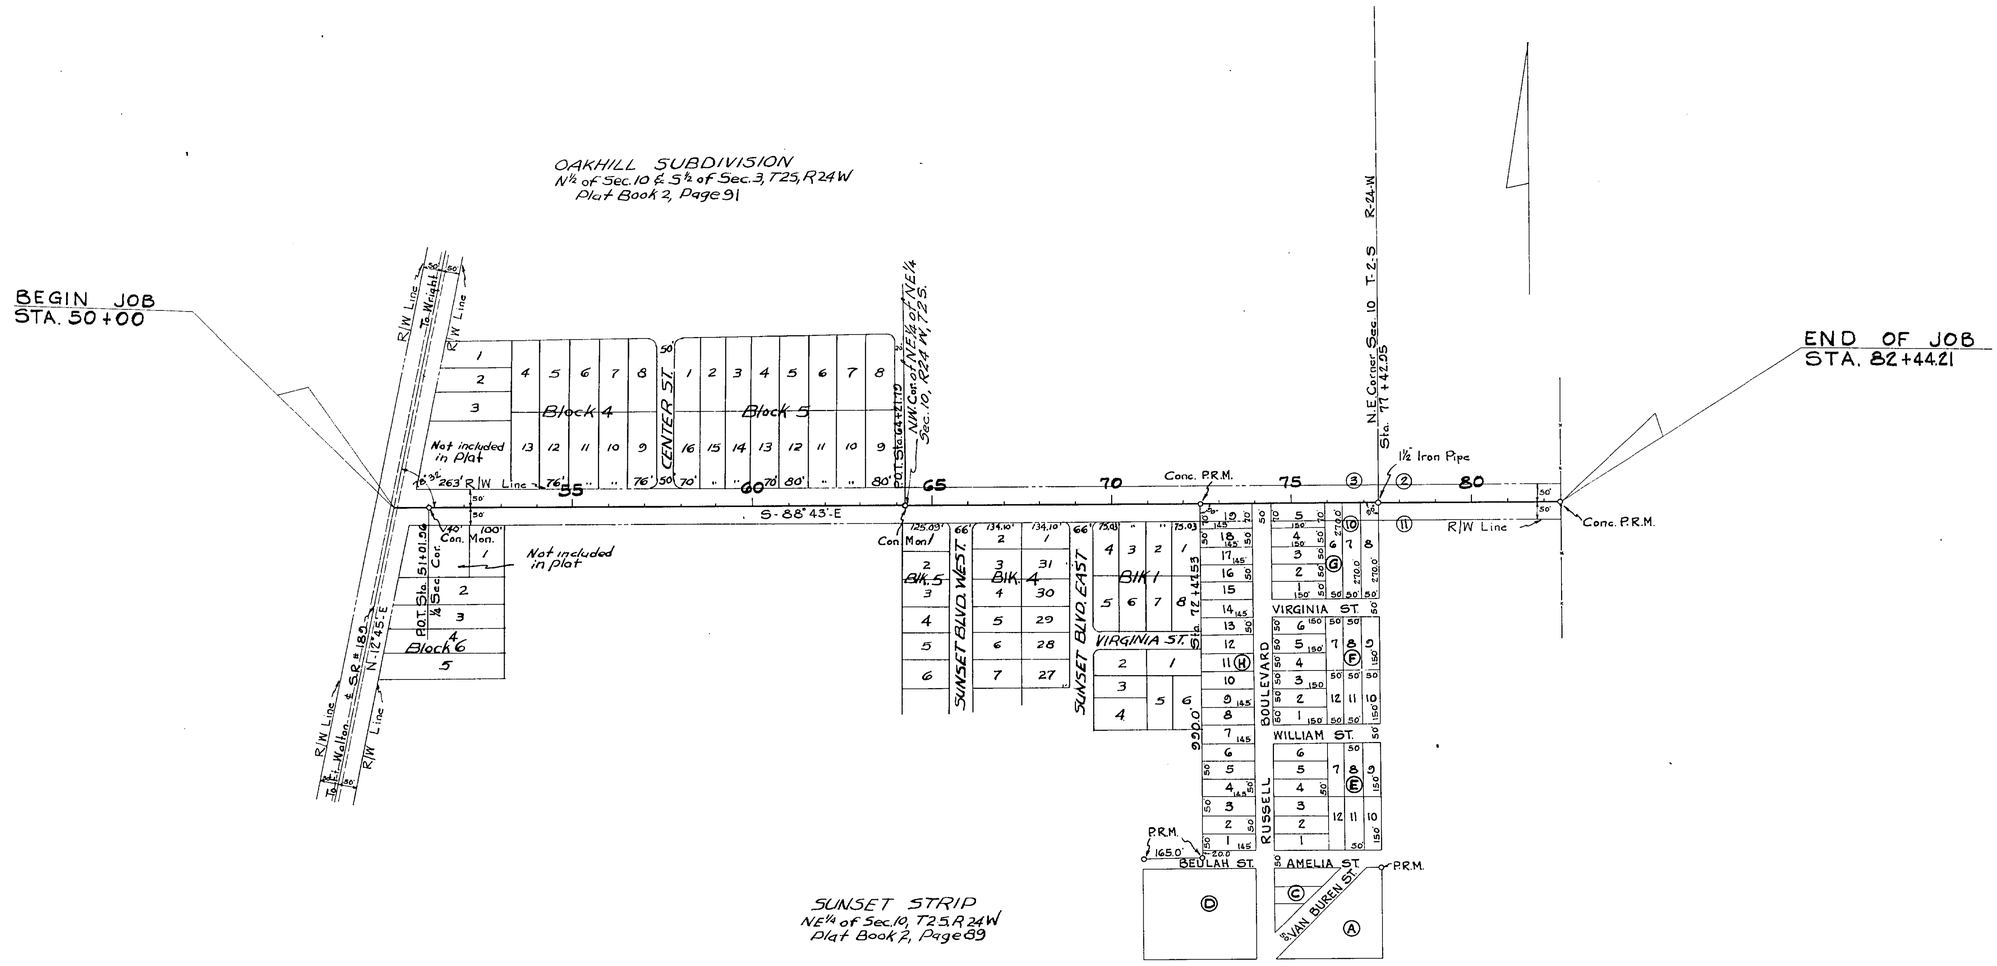

A PART OF
SUNSET BEACH SUB-DIVISION
PLAT BOOK 2 PAGE 32

Scale 1" = 200'

REQUIRED R/W WIDTH
50' Rt & Lt of ℄ from Beginning to End of Job
Crowder Road
BEAL ST. (S.R. No. 189) TO HEAD OF 5 MILE BAYOU

STATE OF FLORIDA
STATE ROAD DEPARTMENT

RIGHT OF WAY MAP

SECTION No. 5761(153)-155

ROAD No. OKALOOSA COUNTY

SCALE 1" = 200'	NAMES	DATES	APPROVED BY
DRAWN			
TRACED	V.N.	7-23-54	DIVISION ENGINEER
INDEXED			
REVISED	W.C.S.	4-26-56	STATE HIGHWAY ENGINEER
REVISED			