FED. ROAD DIV. No.	STATE	PROJECT No.	FISCAL YEAR	SHEET No.
3	FLA.	58 0-2505	'69	1

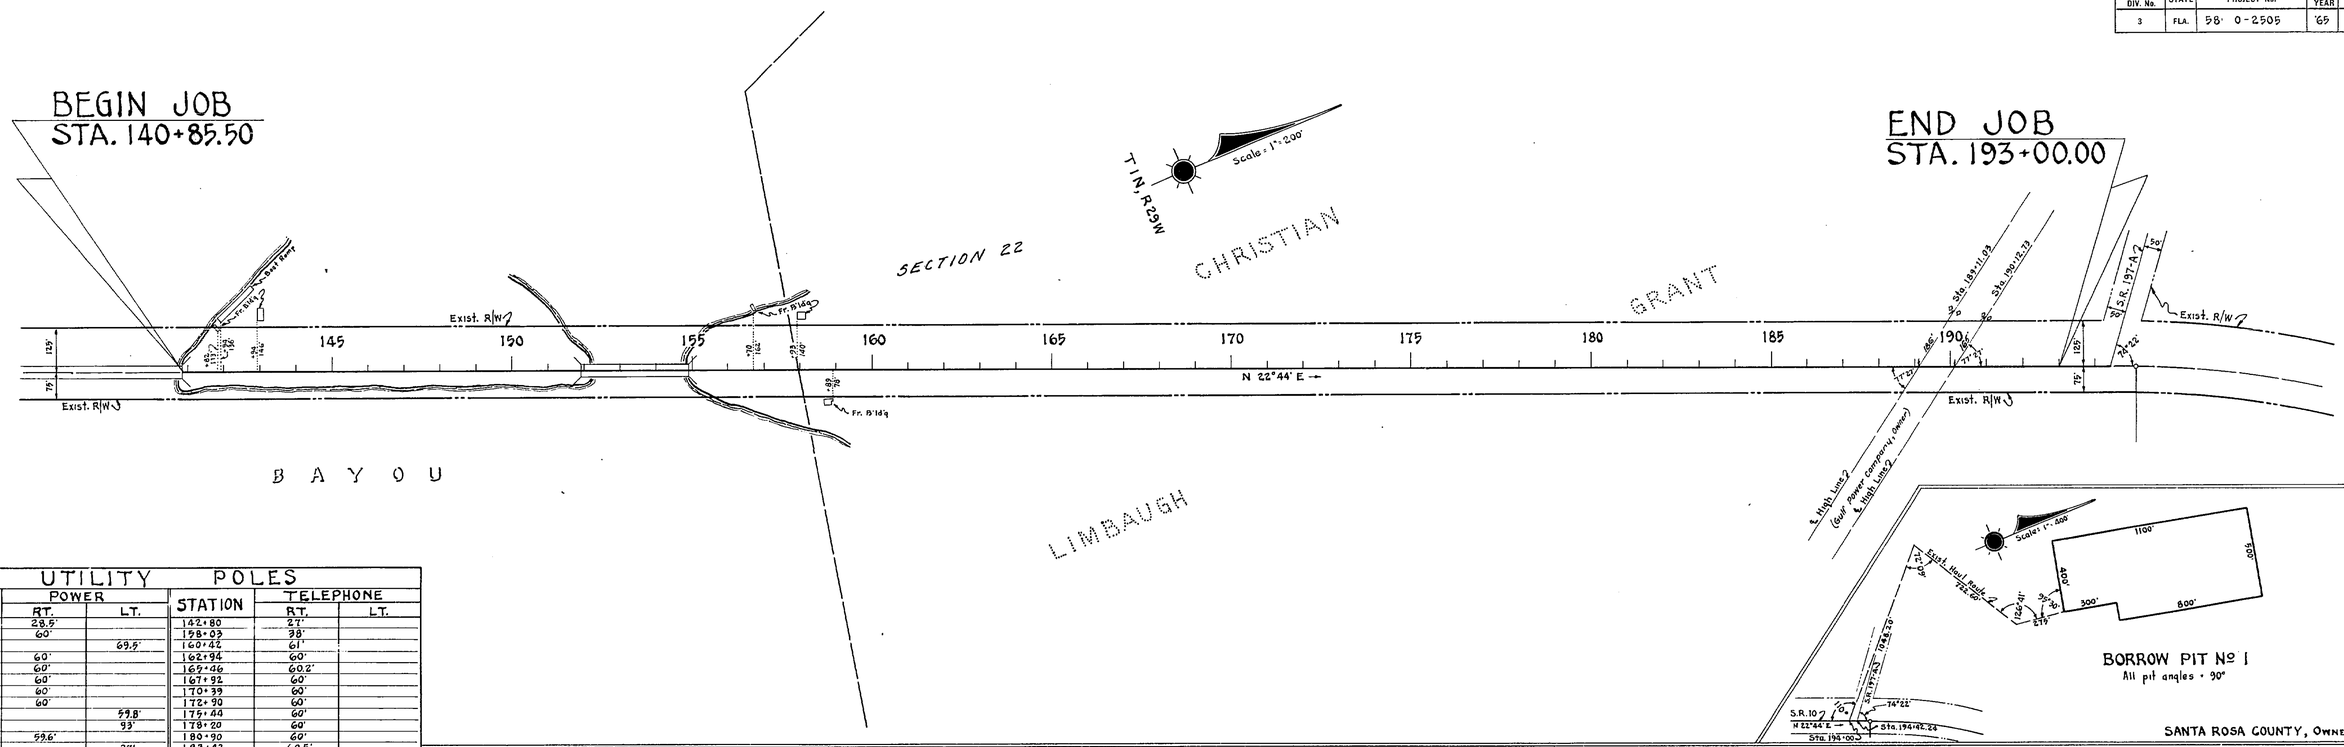

UTILITY POLES

157+69	2.8' x 1.6' Power Rectifier	59'			

OWNER: GULF POWER COMPANY

OWNER: Southern Bell Tele. Co.

"TELEPHONE CABLE DETAIL"

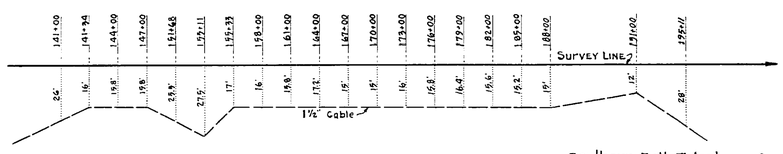

Southern Bell Telephone Co., Owner

"GAS MAIN DETAIL"

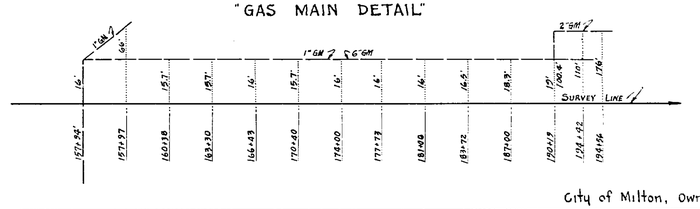

City of Milton, Owner

Revision	By	Date
Section correction	B.W.	T.O.W. 1-17-66

STATE OF FLORIDA
STATE ROAD DEPARTMENT

RIGHT OF WAY MAP

STATE ROAD No. 10 SANTA ROSA COUNTY

	By	Date	Approved By	Date
Drawn	BW	9-9-65		
Traced				
Checked				
Compared				
Indexed				

District Engineer
Engineer of Rights of Way
State Highway Engineer

SECTION. 58010-2505 SHEET 1 OF 1

FROM BRIDGE #6 TO 4-LANE, WEST OF PACE