FED. ROAD DIV. No.	STATE	F. A PROJECT NO.	FISCAL YEAR	SHEET No.
2	FLA.			1

BOOK No. 892660

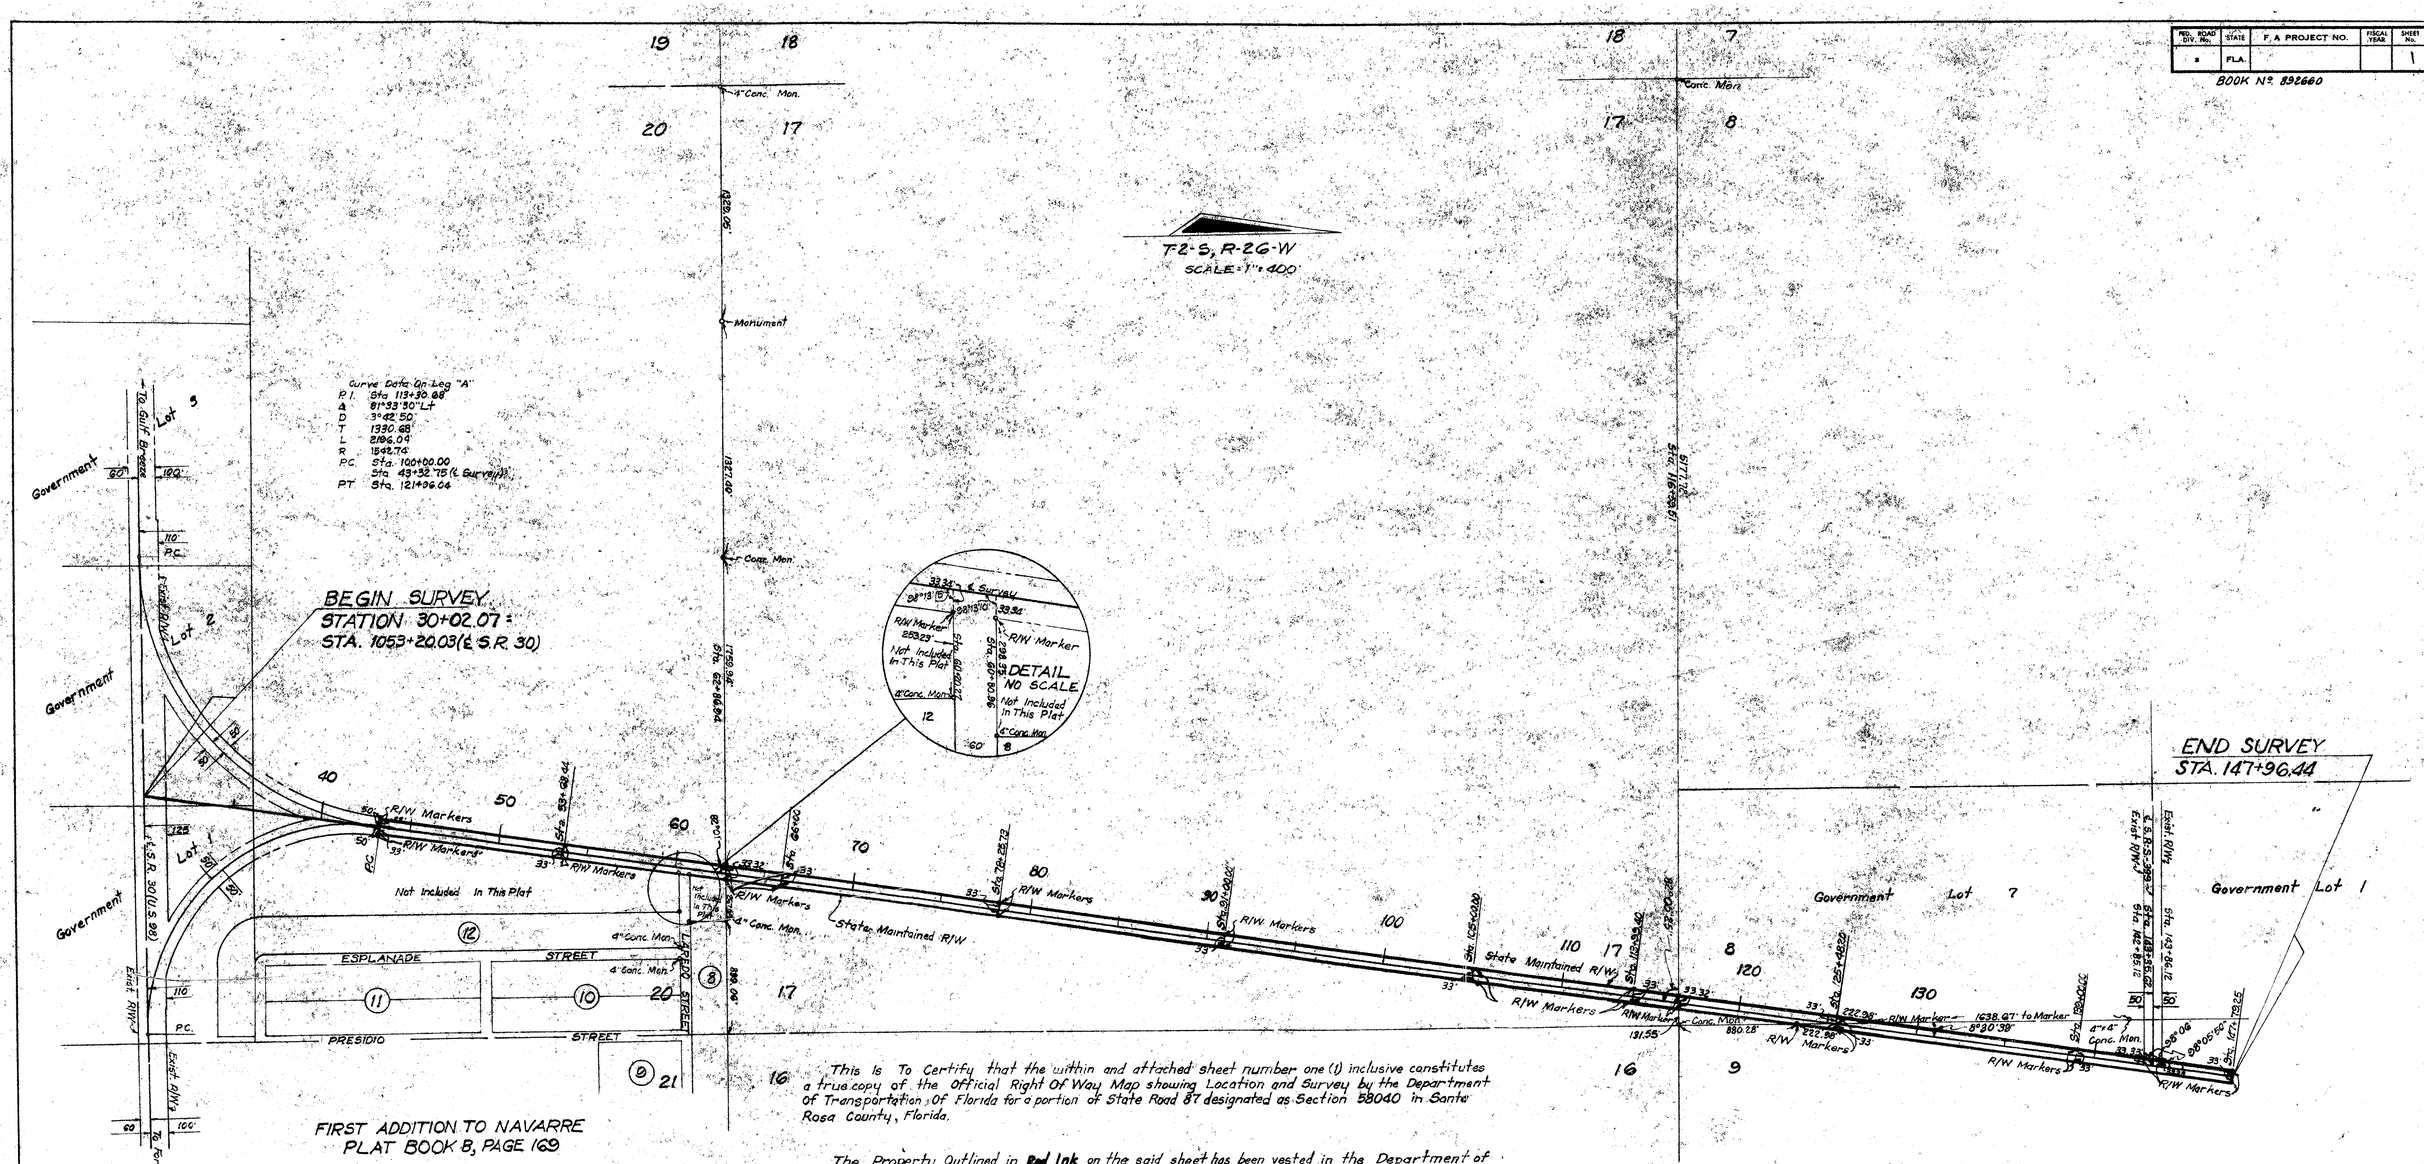

FIRST ADDITION TO NAVARRE
PLAT BOOK B, PAGE 169

Curve Data On Leg "B"
P.I. Sta. 213+30.16
Δ 98°26'30"
D 4°59'38"
T 1330.16'
L 1971.24'
R 1147.32'
P.C. Sta. 200+00.00
P.T. Sta. 219+71.24 =
Sta. 43+32.75 ℄ Survey

This Is To Certify that the within and attached sheet number one (1) inclusive constitutes a true copy of the Official Right Of Way Map showing Location and Survey by the Department Of Transportation Of Florida for a portion of State Road 87 designated as Section 58040 in Santa Rosa County, Florida.

The Property Outlined in **Red Ink** on the said sheet has been vested in the Department of Transportation of Florida, pursuant to the provisions of Section 341.59 Florida Statutes of 1951, and Section 337.31 Florida Statutes of 1955, and Section 95.361 Florida Statutes of 1974, and/or under formal conveyance and other instruments.

In Witness Whereof we have hereunto set our hands and affixed the Seal of the Department of Transportation of Florida, at Tallahassee, Florida, this 2nd day of June, A.D. 1976

Tom Webb Jr.
Secretary of Transportation
State of Florida, Department of Transportation

Carolyn Scoralis
Executive Secretary
State of Florida, Department of Transportation

Accepted For Files and recorded in the Public Records of Santa Rosa County, Florida, this 8th day of June, A.D. 1976 in Roads Plat Book A Page 17.

Clerk of Circuit Court
Santa Rosa County, Florida

NOTE: This Map supersedes the one recorded in Road Plat Book "A", Page 3.

NOTE: R/W Markers are 5/8" × 30" copper coated w/r D.O.T. plastic cap stamped.

H.F. # 206

STATE OF FLORIDA
DEPARTMENT OF TRANSPORTATION

MAINTENANCE MAP

STATE ROAD NO. 87 SANTA ROSA COUNTY

	BY	DATE	APPROVED BY	DATE
DRAWN				
TRACED	B. G. Hales	Mar. 23, 1976		DISTRICT ENGINEER
CHECKED	R. G. M.	3-24-76	D. E. [signature]	5-27-76 ENGINEER OF RIGHT OF WAY
COMPARED				
INDEXED				STATE HIGHWAY ENGINEER

REVISION	BY	DATE

SECTION 58040 SHEET 1 OF 1

#206