FED. ROAD DIST. No.	STATE	FED. AID PROJ. No.	FISCAL YEAR	SHEET NO.	TOTAL SHEETS
8	FLA.	5297	1939	1	2

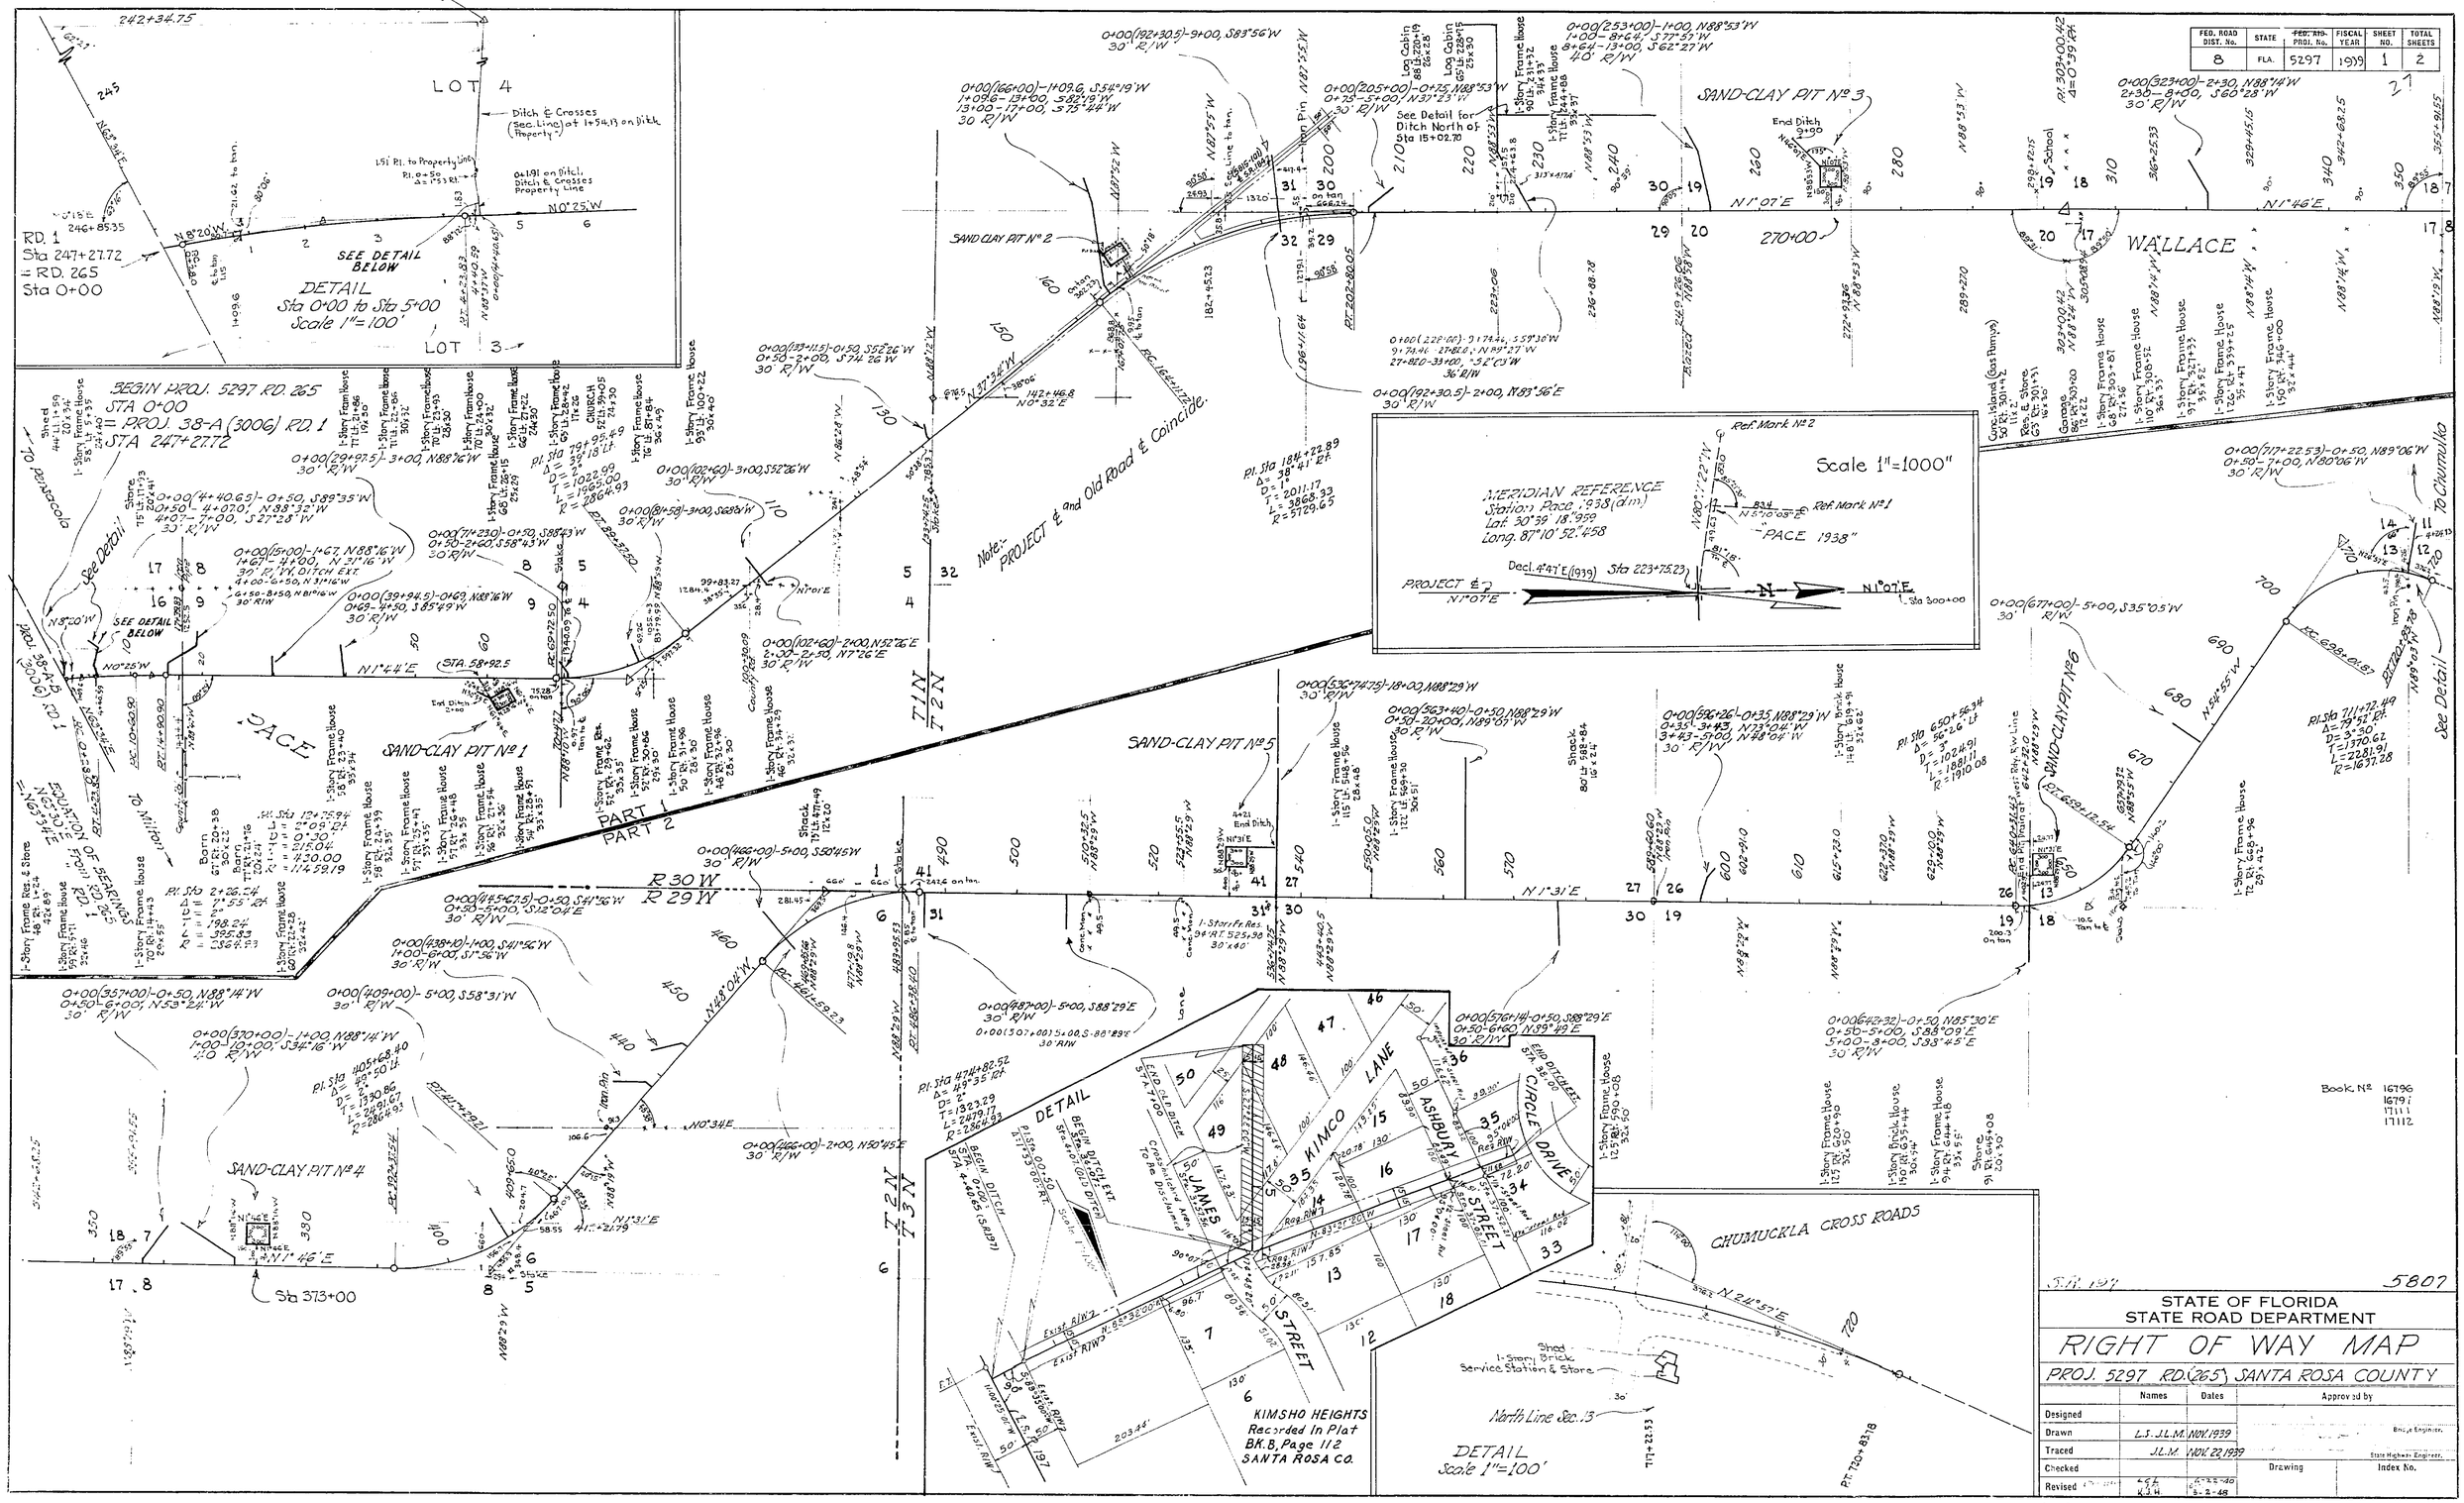

TABULATION OF DEEDS IN FILE

SRD NO.	GRANTOR	INSTRUMENT	DATE OF EXEC.	RECORDED BOOK	RECORDED PAGE	CLERKS NO	REMARKS
1	Maggie Baggett, widow	R/W Deed	5-1-40	A-50	264	14090	R/W
2	The Pace Co.	P.Rel.Mtg.	5-1-40	16	359	14094	"
3	J. M. Hamilton, widower	R/W Deed	4-3-40	A-52	195	13826	"
4	W.F. Harris et ux	R/w Deed	4-9-42	A-50	274	18491	"
5	Fla. Pulp & Paper Co.	R/W Deed	4-22-40	A-52	234	14013	"
6	Leo M. Prestwood Atty. in fact	"	7-16-40	A-50	266	14937	"
7	W. M. Richardson et ux	"	10-3-40	A-50	268	14855	"
8	Board of Public Instruction of S.R. Co.	Q.C.D.	3-2-48	A-71	374	11951	R/w
9	C.W. Parker	R/W Deed	6-27-40	A-50	265	14443	R/W
10	W.M. Cook et al	" "	6-5-42	A-50	277	18773	R/w
11							
12							
13							
14	B.O. Jernigan et ux	R/W Deed	8-27-40	A50	267	14673	R/W
15	James L. Hland et ux	R/W Deed	7-30-55	1244	520		R/W
16	Mrs. Mildred Barrow & Mrs. Rosa Barrow	R/W Deed	12-4-40	A50	270	15082	R/W
17							
18	Mrs. Leslie Jernigan	B.P. Esmt.	7-1-40	A52	336	14538	Esmt.
19	The Pace Co. Void-Replaced by SRD #25 & 26	B.P. Esmt.	See letter	5-1-40			
20	E.H. Lundy et ux	R/w Deed	4-6-42	A-50	276	18712	R/w
21	Trustees I. I. Fund	Easement	9-23-40	A52	469	14786	Mur. Act
22	Santa Rosa County,	R/W Deed	4-27-40	A-52	238	14040	R/W
	Clerk of Circuit Court	Abstract	3-18-40				
23							
24							
25	J. W. Jernigan et ux	Easement	5-14-41	A53	541	16308	B.P.
26	Void- Kittrell 5-20-42						P/f No. 6
27	Arthur Koegel, widower	Easement	9-17-40	A52	448	14746	Ditch
28	A.D. Gillman et ux	"	10-5-40	A52	472	14812	"
29	Void- See letter from H.H.M. 6-18-40						P/f # 2
30	Void- Same as # 29						
31	H. B. Pace et al	Deed	8-12-40	A52	370	14610	Ditch
32	Florida Pulp & Paper Co.	"	8-2-40	A52	350	14571	"
33	J. M Hamilton	"	8-9-40	A52	363	14596	"
34							
35							
36	W. C. Manning et ux	Easement	9-6-40	A52	446	14712	Ditch
37	Mrs. W. F. Walton, widow	"	10-4-40	A52	488	14856	"
38	C. W. Parker	Deed	8-2-40	A52	348	14567	"
39							
40	J.W. Jernigan	Deed	8-7-40	A52	362	14592	"
41	The Pace Co.	Rel. Mtg	8-2-40	A52	349	14573	Rel Mtg
42	Lon Williams et ux	Easement	11-8-40	A52	534	14969	Ditch
43	D. A. Williams, widower	"	11-8-40	A52	533	14968	"
44	Void- Frank Kittrell 5-20-42						Ditch
45	Mrs. Mildred Barrow & Mrs Rosa Barrow	Easement	12-4-40	A52	587	15081	Ditch
46	A.M. Kimbrough et ux	Easement	9-4-40	A52	399	14702	Ditch
47							
48	Void- Frank Kittrell 5-20-42						
49	T.D. Salter et ux	Easement	9-13-40	A52	447	14745	Ditch
50	Void- Frank Kittrell 5-20-42						Ditch
51	Florence Whitmire	Sub. Lien	9-9-40	A52	465	14784	Ditch
52							
53	H. B. Pace	Deed	8-10-40	A52	372	14604	Ditch
54							
55	Florence Whitmire	Deed	8-9-40	A52	364	14597	Ditch
56	H.B. Pace et al	Easement	8-12-40	A52	369	14609	"
	Clerk of Circuit Court	Abst. Info.	8-1-40				SRD 57
57	Josephine Jernigan	Deed	8-10-40	A52	373	14605	Ditch
58	Trustees I. I. Fund	Easement	9-23-40	A52	467	14785	Mur Act
59	Silas Jernigan et ux	"	10-14-40	A52	488	14851	Ditch
60							
61	W.M. Richardson et ux	Easement	10-2-40	A52	471	14796	Ditch
62	M.M. Enfinger et al	"	11-8-40	A52	534	14970	"
63	W. J. Manning et ux	Easement	9-6-40	A52	445	14743	Ditch
64	Bound County Commr's	Resolution	11-5-40				Re: 35D65
65	Santa Rosa County	W. Deed	11-5-40	A52	531	14967	R/W
66							
67	Florence Whitmire, widow	R/w Deed	4-1-42	A-50	272	18427	R/w
68	J.A. Spencer et ux	R/w Deed	4-1-42	A-50	271	18426	R/w
69	J.E. Campbell et ux	R/w Deed	4-1-42	A-50	273	18428	R/w
70	H. B. Pace et al	Rlf Deed	11-20-40	A50	269	15014	R/W
71	J. G. Pace et ux	War. Deed	11-7-22	A28	365	4694	R/W
72	H. Penton et ux	"	10-9-22	A27	90	2514	"
73	G. J. Cooper et ux.	"	1-11-35	A44	437	4201	"
74	J. M. Hamilton, widower	"	1-18-35	A44	231	3134	"
75	Escambia Land & Mtg. Co	"	1-31-35	A44	237	3197	"
76	H. H. Penton et ux	"	1-11-35	A44	441	4203	"
77	Florence Whitmire, widow	"	5-13-35	A44	454	4211	"
78	W. L. Curruth et al	"	7-12-35	A44	525	4378	"
79	W. C. Manning et ux	"	5-13-35	A44	453	4210	"
80	Mary J. Rudolph	"	10-21-35	A46	158	4730	"
81	Silas Jernigan et ux	"	5-13-35	A44	450	4208	"
82	Putnam Jernigan, single	"	2-4-36	A46	202	4921	"
83	" " "	"	5-13-35	A44	449	4207	"
84	J.A. Brooks, single	"	5-13-35	A44	445	4206	"
85	W.W. Mitchell et ux	"	5-13-35	A44	444	4205	"
86	J. A. Spencer et ux	"	5-15-35	A44	451	4209	"
87	Escambia Land & Mtg. Co.	"	3-12-36	44	242	5124	"
88	J.H. Haynes, widower	"	5-13-35	A44	442	4204	"
89	W. G. Salter et ux	"	10-28-35	A46	144	4711	"
90	D.C. Hale et ux	"	7-22-35	A44	524	4377	"
91	Alice Enfinger widow	"	7-22-35	A44	523	4376	"
92	J.A. Bray et ux.	"	4-25-36	046	325	5596	"
93	Sam Ard et ux	"	7-24-25	A33	459	11577	"
94	" "	"	2-20-36	A32 A46	450 266	12748 5176	"
95	J.T. Stewart et ux	"	3-24-36	A46	262	5174	"
96	John Ard et ux	"	7-24-25	A33	460	11578	"
97	" " widower	"	2-20-36	A32 A46	452 263	12749 5175	"

SRD NO.	GRANTOR	INSTRUMENT	DATE OF EXEC.	RECORDED BOOK	RECORDED PAGE	CLERKS NO.	REMARKS
98	A. M. Kimbrough et ux	War. Deed	3-31-36	A46	281	5213	R/W
99	T. D. Salter et ux	"	4-1-36	A46	280	5212	"
100	J. E. Campbell et ux	"	3-18-36	A46	252	5156	"
101	Arthur Koegel et ux	"	7-31-35	A44	522	4375	"
102	Trustees I. I. Fund	Easement	8-7-42	A56	325	18554	"
104							
105	Francis M. Enfinger	Easement	3-20-48	A-75	83	13658	Ditch
106	Silas Jernigan et ux	Easement	2-24-48	A-75	82	13659	Ditch
107	J. P. Bryan et ux	Easement	2-24-48	A-75	81	13660	Ditch
108	M.U. Enfinger et ux	Easement	2-24-48	A-75	81	13661	Ditch
109							
110	W. J. Manning et ux	Easement	2-24-48	A-75	80	13662	Ditch
111							
112							
113	Santa Rosa County	Resolution	3-3-48				
114							
103	Lee Miller et ux	Easement	2-24-48	A-75	83	13657	Ditch

FED. ROAD DIST. No.	STATE	FED. A'ID PROJ.	FISCAL YEAR	SHEET NO.	TOTAL SHEETS
	FLA.			2	2

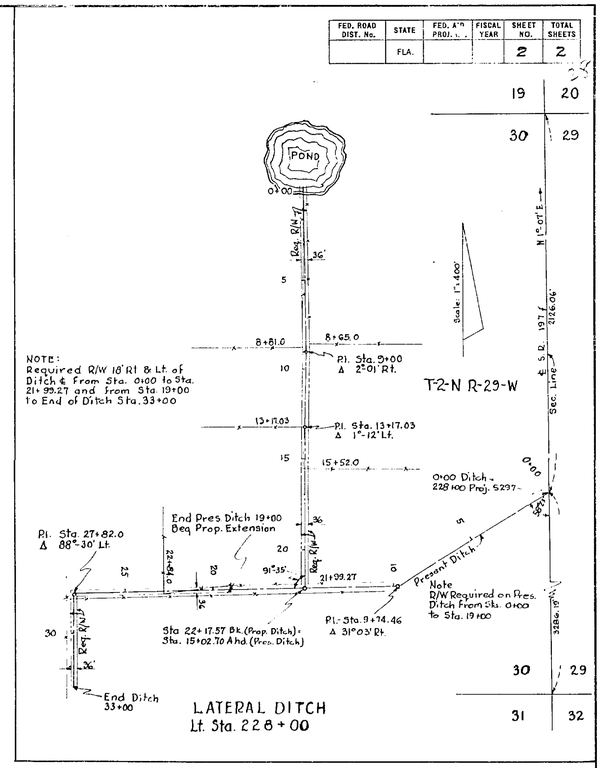

LATERAL DITCH
Lt. Sta. 228+00

5807

STATE OF FLORIDA
STATE ROAD DEPARTMENT

SANTA ROSA COUNTY

ROAD (265) 197 PROJECT 5297

	Names	Dates	Approved by	
Designed				Bridge Engineer.
Drawn				
Traced				State Highway Engineer.
Checked			Drawing	Index No.
Revised	M.J.H.	2-2-48		