Sheet #1 of 1

Township 2 North Range 28 West
Township 1 North Range 28 West
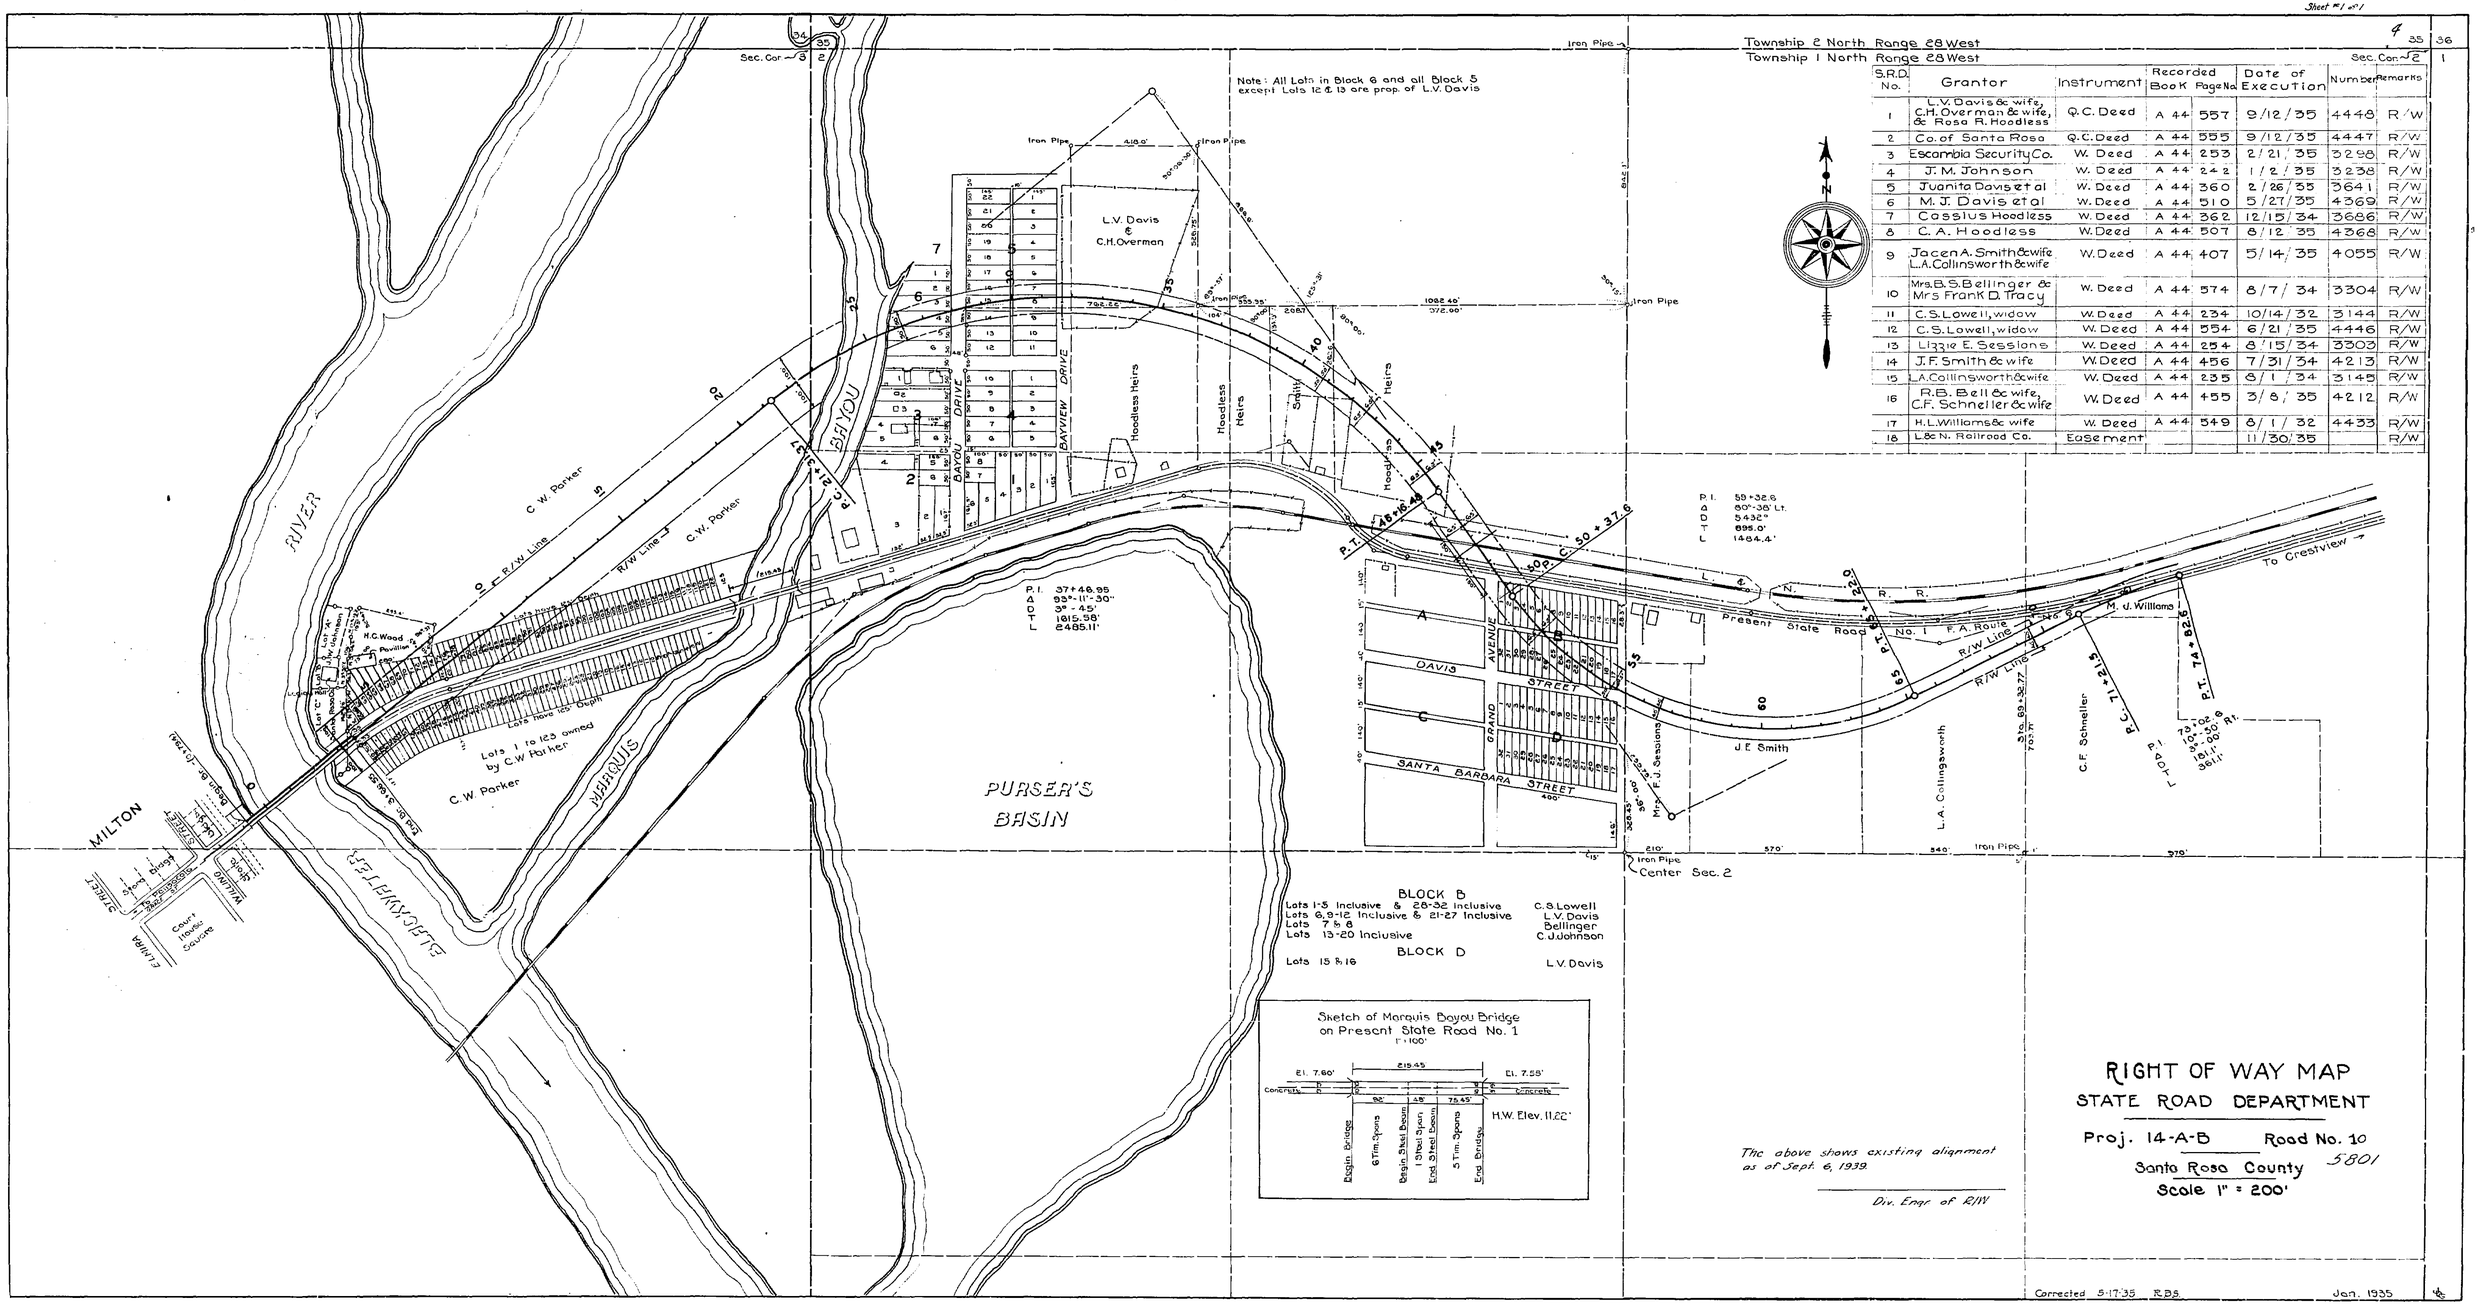
S.R.D. No.	Grantor	Instrument	Recorded Book	Recorded Page No.	Date of Execution	Number	Remarks
1	L.V. Davis & wife, C.H. Overman & wife, & Rosa R. Hoodless	Q.C. Deed	A 44	557	9/12/35	4448	R/W
2	Co. of Santa Rosa	Q.C. Deed	A 44	555	9/12/35	4447	R/W
3	Escambia Security Co.	W. Deed	A 44	253	2/21/35	3298	R/W
4	J. M. Johnson	W. Deed	A 44	242	1/2/35	3238	R/W
5	Juanita Davis et al	W. Deed	A 44	360	2/26/35	3641	R/W
6	M. J. Davis et al	W. Deed	A 44	510	5/27/35	4369	R/W
7	Cassius Hoodless	W. Deed	A 44	362	12/15/34	3686	R/W
8	C. A. Hoodless	W. Deed	A 44	507	8/12/35	4368	R/W
9	Jacen A. Smith & wife L.A. Collinsworth & wife	W. Deed	A 44	407	5/14/35	4055	R/W
10	Mrs. B.S. Bellinger & Mrs Frank D. Tracy	W. Deed	A 44	574	8/7/34	3304	R/W
11	C.S. Lowell, widow	W. Deed	A 44	234	10/14/32	3144	R/W
12	C.S. Lowell, widow	W. Deed	A 44	554	6/21/35	4446	R/W
13	Lizzie E. Sessions	W. Deed	A 44	254	8/15/34	3303	R/W
14	J.F. Smith & wife	W. Deed	A 44	456	7/31/34	4213	R/W
15	L.A. Collinsworth & wife	W. Deed	A 44	235	8/1/34	3145	R/W
16	R.B. Bell & wife, C.F. Schneller & wife	W. Deed	A 44	455	3/8/35	4212	R/W
17	H.L. Williams & wife	W. Deed	A 44	549	8/1/32	4433	R/W
18	L & N. Railroad Co.	Easement			11/30/35		R/W