FED. ROAD DIV. No.	STATE	F A PROJECT No.	FISCAL YEAR	SHEET No.
3	FLA.	BRF-46J-1(6)		

BOOK NUMBERS 1014054
1014055

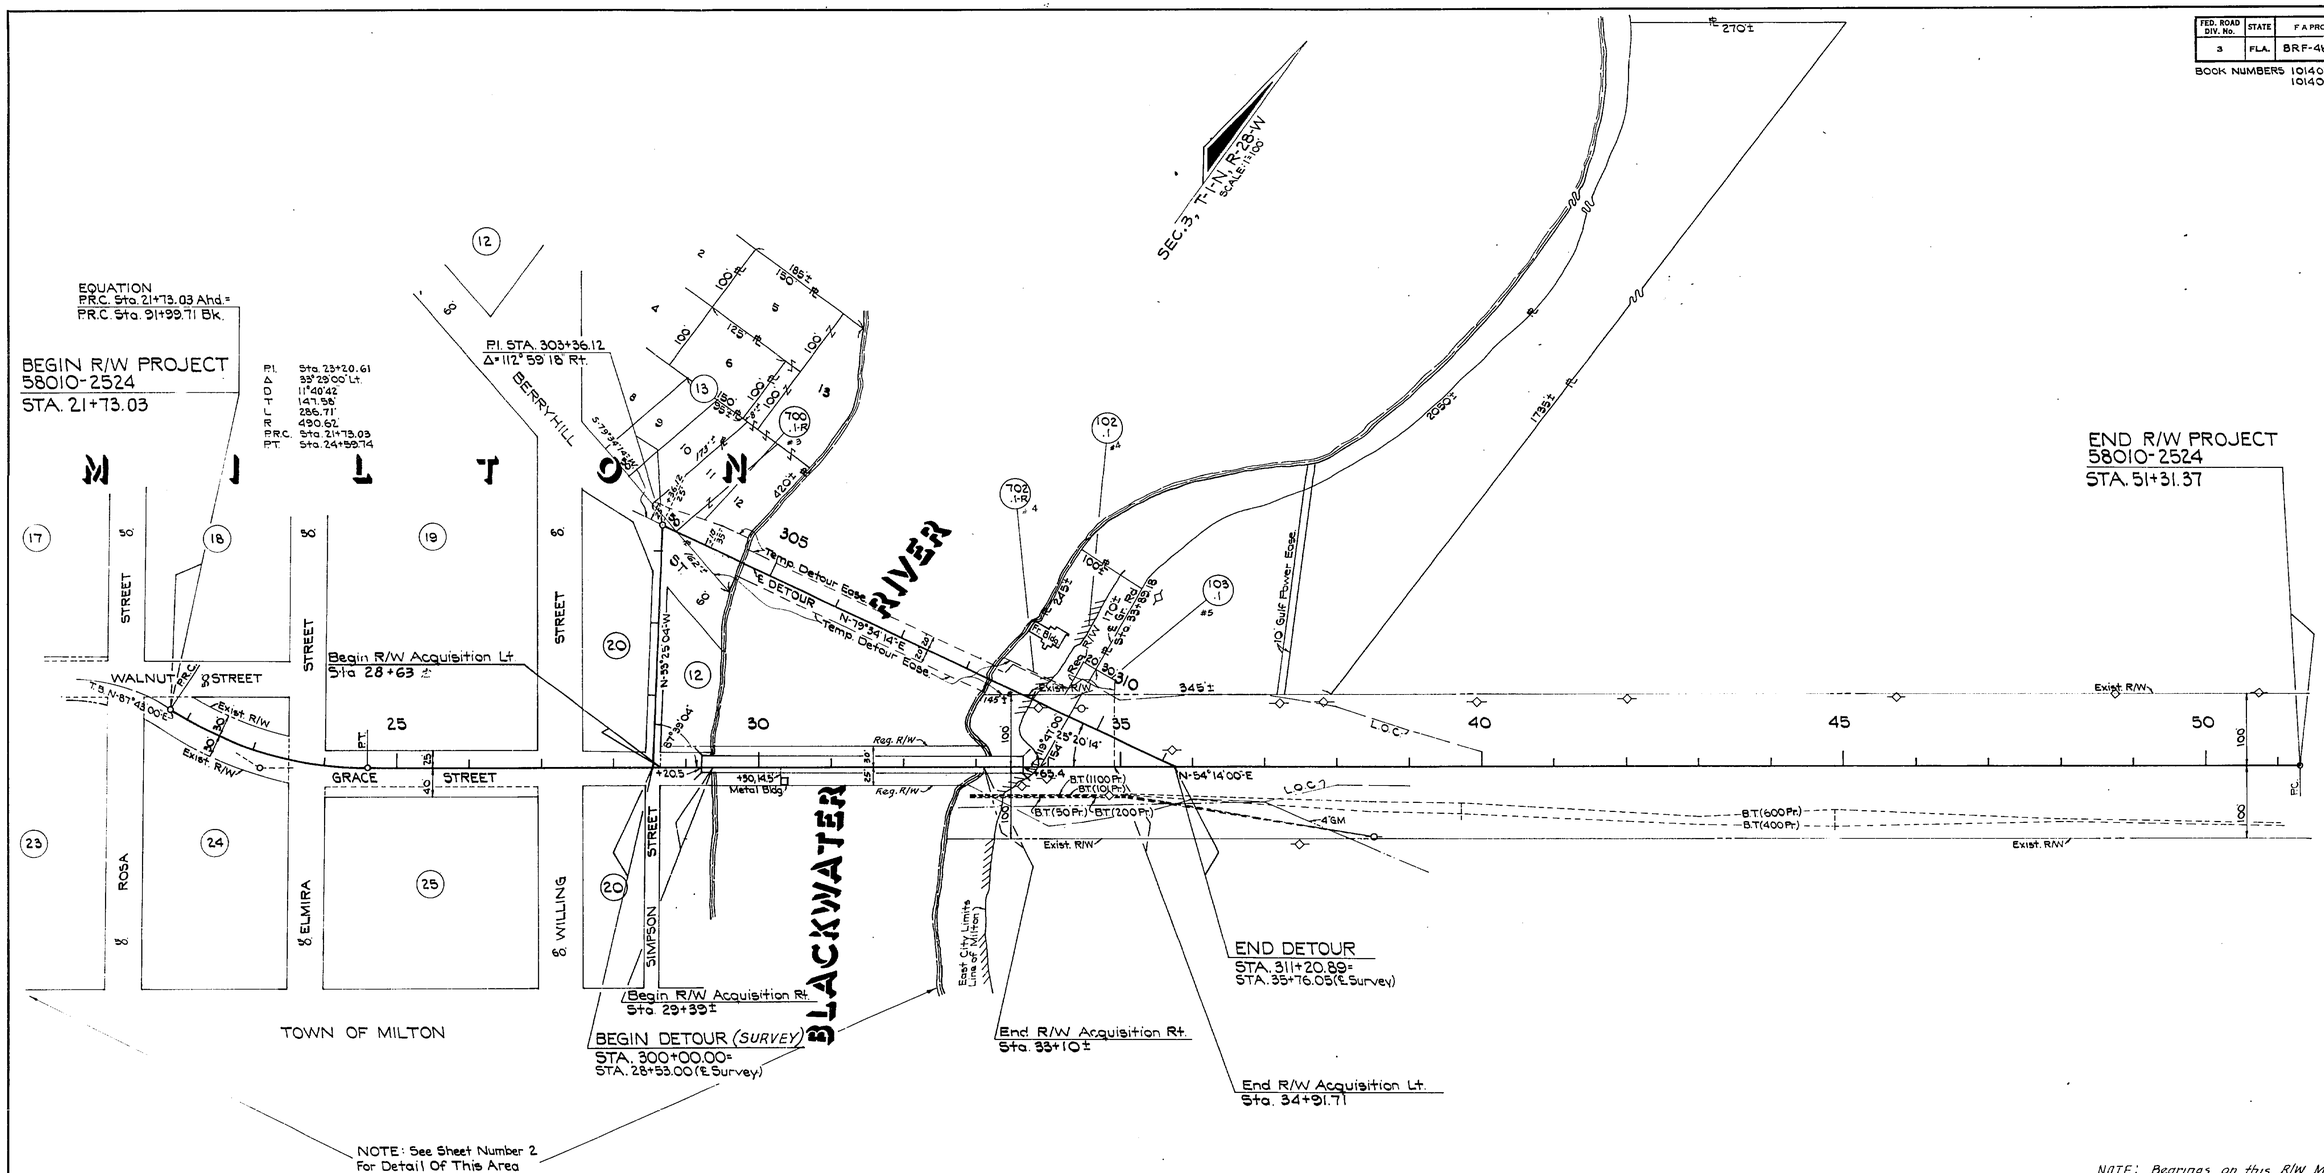

NOTE: Bearings on this R/W Map are taken from Old R/W Map F.A. Proj. 86 (5801) 1937

REFERENCE POINTS
NO SCALE

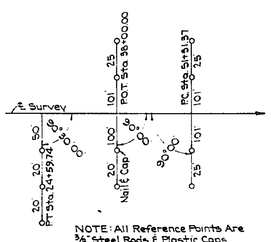

NOTE: All Reference Points Are 3/8" Steel Rods & Plastic Caps Unless Otherwise Noted

TABLE OF OWNERSHIPS

PARCEL No.	SHEET No.	NAME	AREA TAKEN	REMAINDERS RIGHT	REMAINDERS LEFT	COMMENTS
100.1	2	Sam G. Cox, etux	640□'	0	14216□'	
101.1	2	T.I.I.F	20075□'	—	—	
102.1	1,2	E.L. Hart	890□'	0	21132□'	
103.1	1,2	The Milton Outboard Club	1010□'	0	11.70 Ac.±	
~~104.1-R~~	~~2~~	~~Nell Byrom~~	~~160□'~~	~~0~~	~~1010□'~~	VOID
700.1-R	1,2	Ernestine S. Hobbie	6381□'	0	1.42 Ac.±	Detour Ease.
701.1	2	T.I.I.F	15140□'	—	—	Detour Ease
702.1-R	1,2	E.L. Hart	3500□'	(See Parcel 102)		Detour Ease.

UTILITY OWNERS
POWER: Gulf Power Co.
TELEPHONE: Southern Bell Telephone Co.
GAS: City of Milton
SANITARY SEWER: City of Milton

B.I. NUMBER 317984

STATE OF FLORIDA
DEPARTMENT OF TRANSPORTATION

RIGHT OF WAY MAP

STATE ROAD No. 10 SANTA ROSA COUNTY

	BY	DATE
DRAWN		
TRACED	I. CARTER	6-21-78
CHECKED	P. Cook	7-10-78
COMPARED		
INDEXED		

APPROVED BY — DATE
7-20-82
DISTRICT ENGINEER
Dec 1977
Cecil L. Rotcliff 7-28-82
for ENGINEER OF RIGHT OF WAY
STATE HIGHWAY ENGINEER

REVISION	BY	DATE
R/W & VOIDED 104	BW	3-30-83
T.D.E.	BW	2-25-83
Parcel # 104.1-R	I.C.	12-20-82

SECTION. 58010-2524 SHEET 1 OF 2

BRIDGE NUMBER 580012 ON BLACKWATER RIVER

FED. ROAD DIV. No.	STATE	F A PROJECT No.	FISCAL YEAR	SHEET No.
3	FLA.	BRF-480-1-(6)		

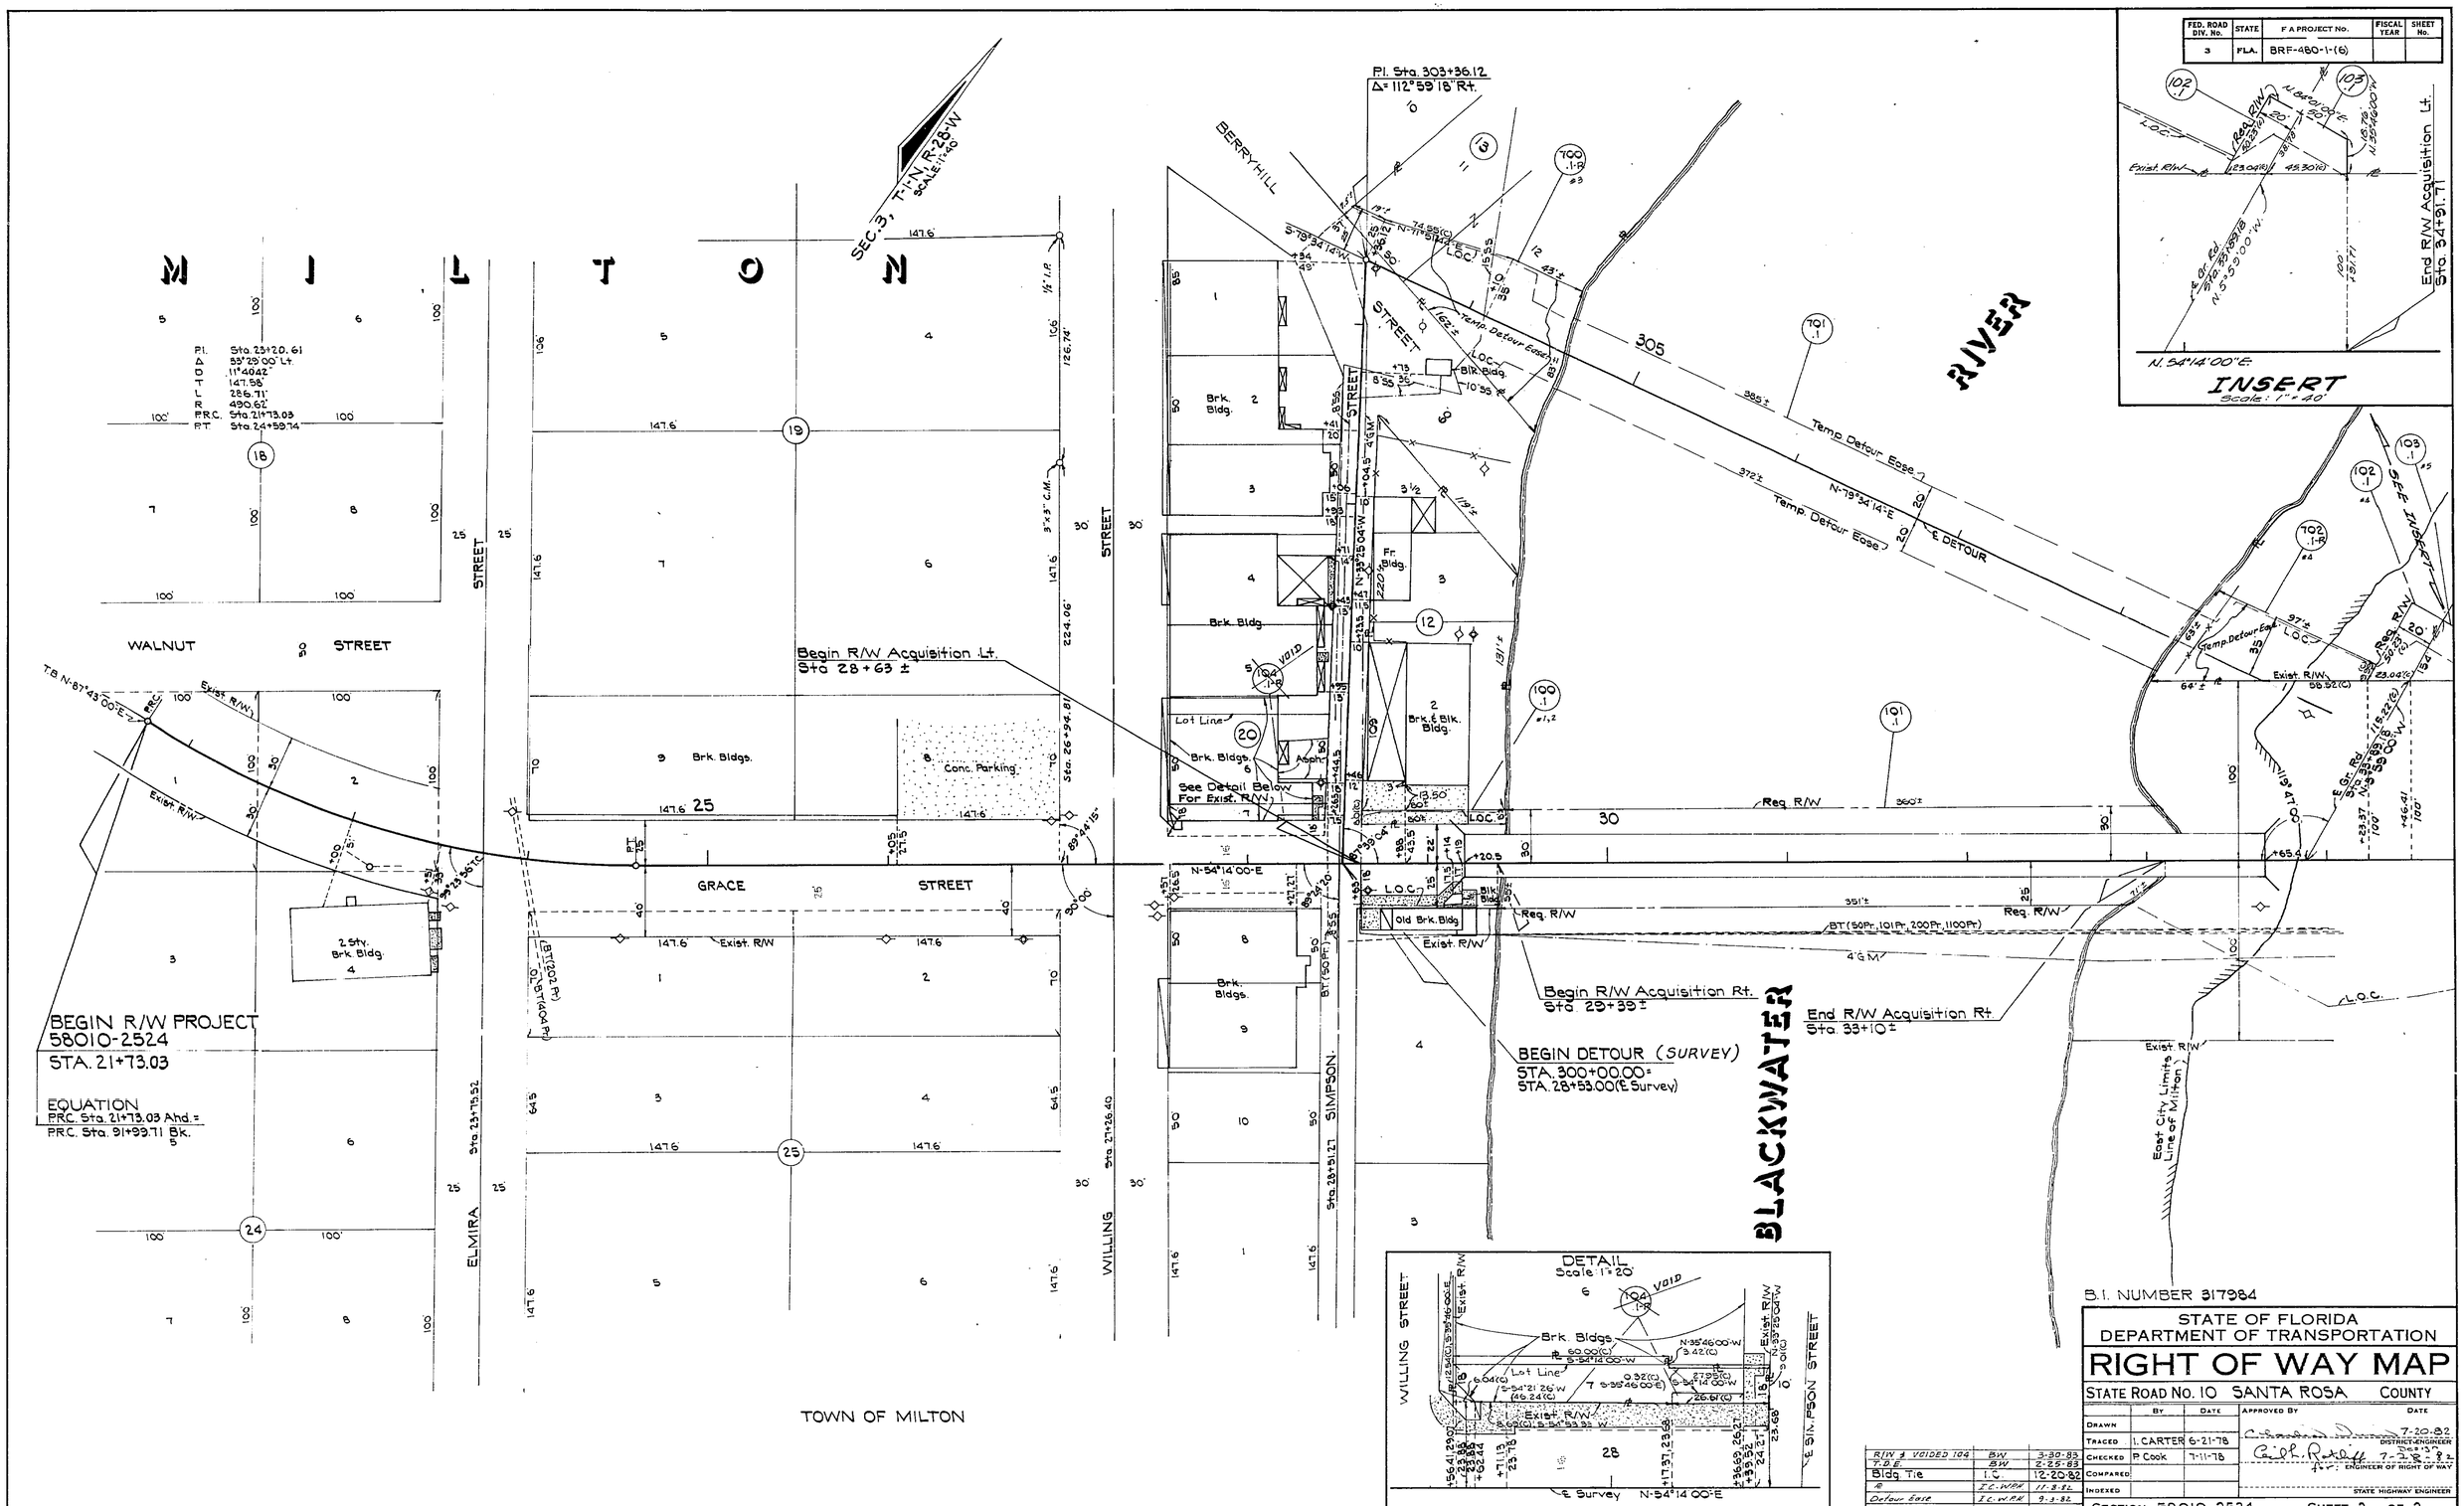

R/W & VOIDED 104	BW	3-30-83
T.D.E.	BW	2-25-83
Bldg Tie	I.C.	12-20-82
℄	I.C.-W.P.H.	11-3-82
Detour Ease	I.C.-W.P.H.	9-3-82
REVISION	BY	DATE

B.I. NUMBER 317984

STATE OF FLORIDA
DEPARTMENT OF TRANSPORTATION

RIGHT OF WAY MAP

STATE ROAD No. 10 SANTA ROSA COUNTY

	BY	DATE	APPROVED BY	DATE
DRAWN				7-20-82 DISTRICT ENGINEER
TRACED	L. CARTER	6-21-78		7-23-82 ENGINEER OF RIGHT OF WAY
CHECKED	P. Cook	7-11-78		STATE HIGHWAY ENGINEER
COMPARED				
INDEXED				

SECTION. 58010-2524 SHEET 2 OF 2

BRIDGE NUMBER 580012 ON BLACKWATER RIVER