BLOCK	LOT	OWNER
39	1, 2, & 3	BAGDAD LAND & LUMBER CO.
	7 & 8	STATE
35	4,5,6,10 & 11	BAGDAD LAND & LUMBER CO.
60	1,2, & 3	ALEX McALISTER
	7 & 8	IDA SMITH
36	4,5,6,10 & 11	STATE
61	1,2,10 & 11	COLORED MASONIC LODGE
37	7 & 8	STATE
	9 & 10	LEON E. McCAREY & WIFE
62	1,2,3,7 & 8	BAPTIST CHURCH
38	3.75% ALL 11	W.D. HARVELL
	3.75' 4 & 6	E.A. FAIRCLOTH
	3.75' of 5	STATE
	N 45'-4,5,6 & 10	L.C. BLACK
16	7 & 8	F.E. DEY HEIRS
22	1	MASONIC LODGE
	2	MRS. HATTIE LAYNE
17	7 & 8	MRS. C.E. MASON
23	1	J.B. ELLIS
	2	MRS. W.J. WILLIAMS
18	7	MRS. MATTIE MONROE
	8	D. FAIRCLOTH
24	1 & 3	W.M. BARRY
	2, N.75' of 4	DR. J.B. TURNER
	3 75' of 4	MILTON TEL. EXCHANGE
25	1,2,3, & 4	COURT HOUSE
20	N ½ 5	MRS. ETTA COHEN
	S ½ 5	MRS. MYRTLE LAYNE - MRS. J.F. MITCHELL
	N ½ 6	MRS. ALICE JOHNS
	S ½ 6	MRS. BESSIE GENTRY & MRS. MYRTLE LAYNE
	7	THRMES & BYROM
	8	M.N. FISHER
	S.28' of 9	L.F. FISHER
	REMAINING 9	M.N. FISHER
12	1 & 2	H.C. MITCHELL
	4	METHODIST CHURCH
19	6	BATES & KRENTZMAN
	E ½ Lot 8	FIRST NAT'L BANK
	N ½ of 8	G.E. FLEMING
7&9	A	DR. J.B. TURNER
	B	D.R. READ
	C	MRS. SADIE SMITH
	D	R.J. ALLEN

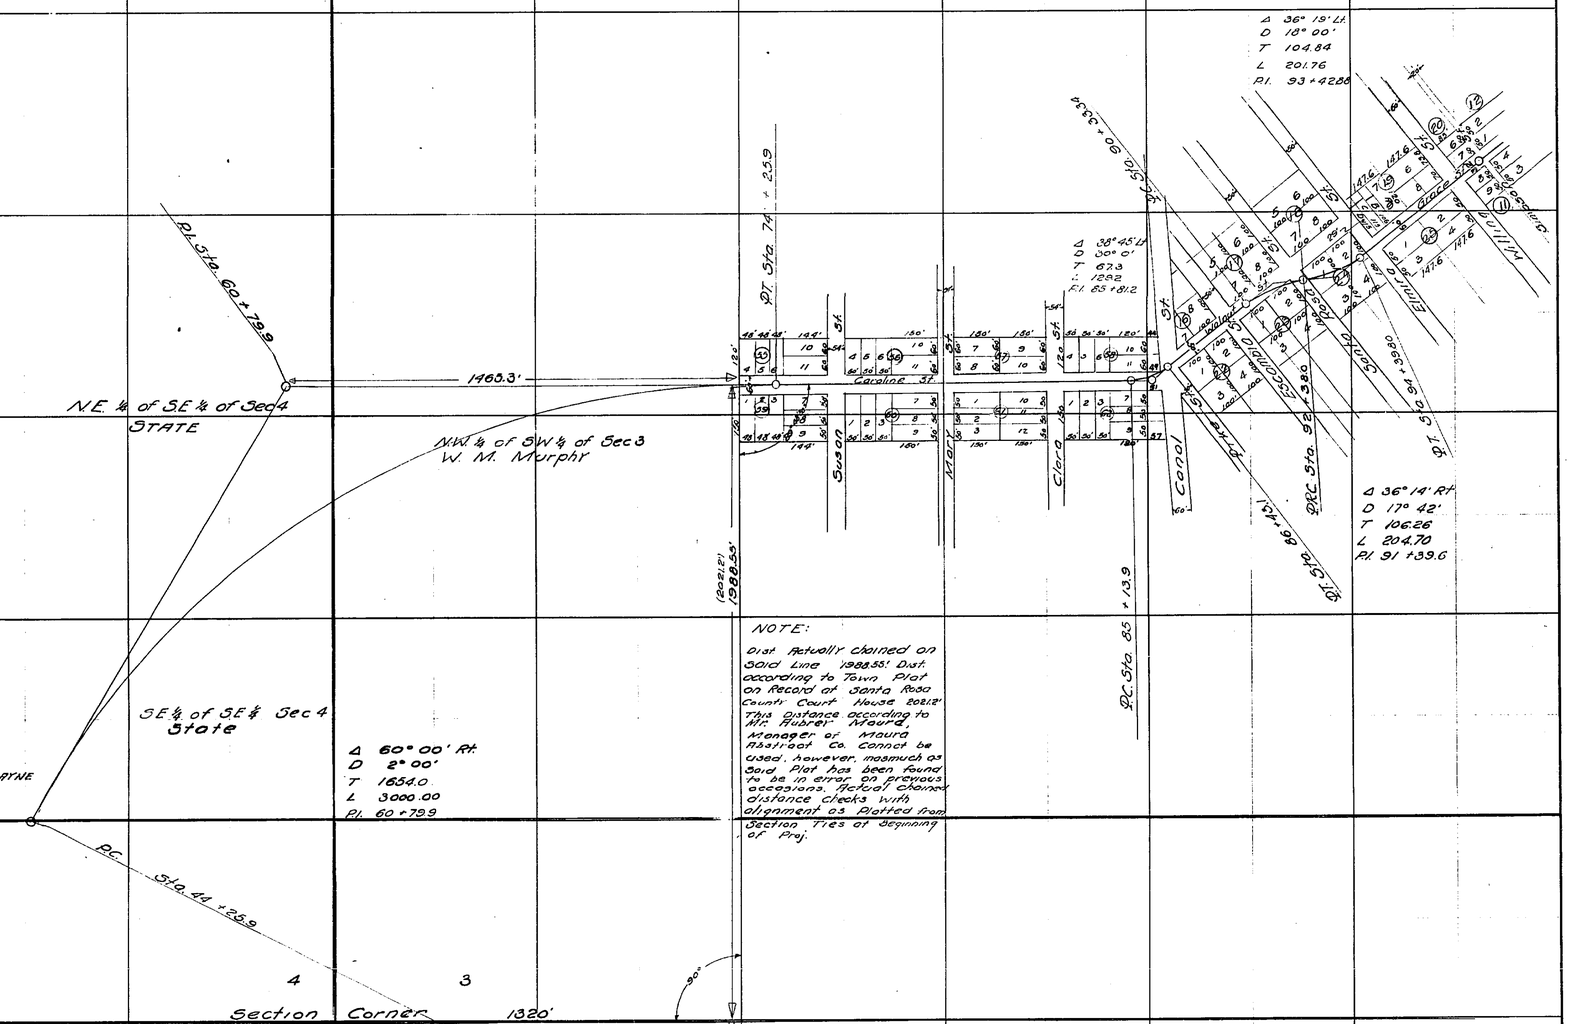

NOTE:

Dist. Actually chained on Solid Line 1988.55'. Dist. according to Town Plat on Record at Santa Rosa Court House 2021.2' This Distance according to Mr. Hubert Moura, Manager of Moura Abstract Co. Cannot be used, however, inasmuch as Said Plat has been found to be in error on previous occasions. Actual Chained distance checks with alignment as Plotted from Section Ties at Beginning of Proj.

RIGHT OF WAY MAP

STATE ROAD DEPARTMENT

PROJ. 585 ROAD 1

COUNTY SANTA ROSA

SCALE 1" = ~~2000'~~ 250'

4-18-34

PRINTED ON "IMPERIAL" TRACING CLOTH K & E CO., N.Y.

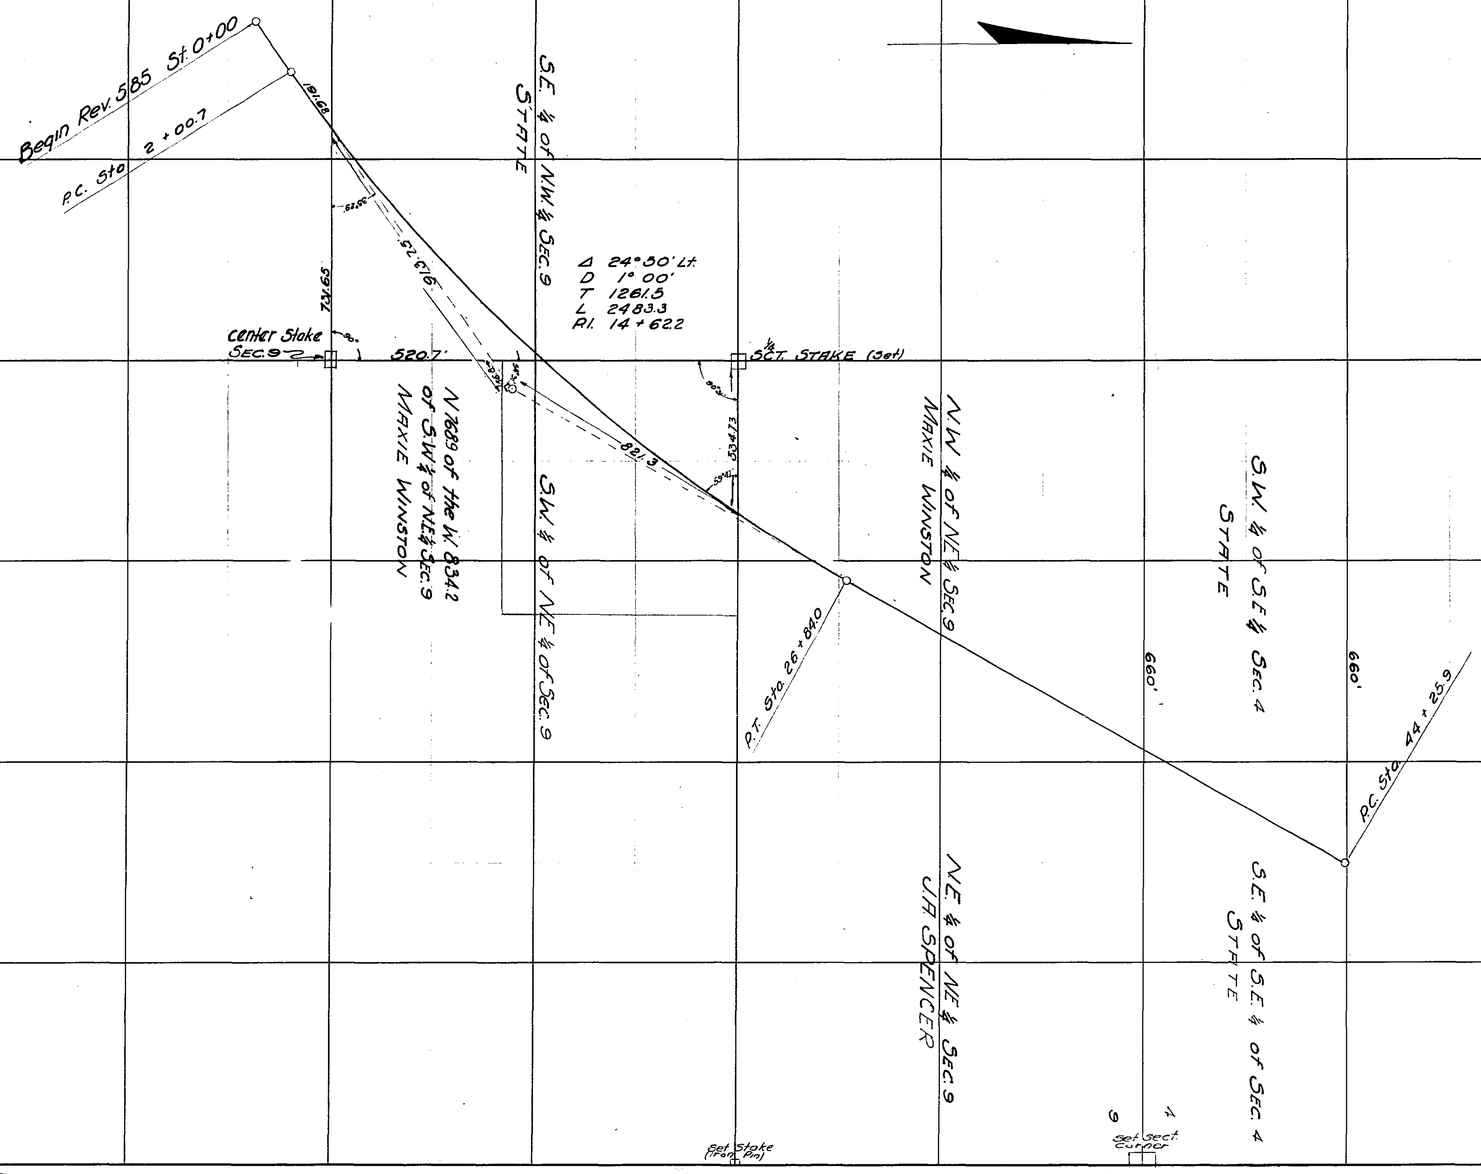

RIGHT OF WAY MAP

STATE ROAD DEPARTMENT

PROJ. 585 ROAD 1

COUNTY SANTA ROSA

SCALE 1" = ~~200'~~ 250'

4-19-34

PRINTED ON "IMPERIAL" TRACING CLOTH K. & E. CO., N.Y.