49060 2509

F.A. PROJECT NO.	SHEET NO.
N/A	

TABLE OF OWNERSHIP

PARCEL No.	NAME	AREA TAKEN	REMAINDERS RIGHT	REMAINDERS LEFT	COMMENTS	RECORDING DATA
100	T.I.I.T.F.	1.693 ac.				O.R. Book 310, Page 233

GENERAL NOTES

1. Bearings are referenced to the bearing for the centerline of State Road 65 as shown on Florida Department of Transportation Right of Way Map Section 4906 Project 812-A (5151) between Station 230+00 and Station 260+00.
2. Property boundaries determined from record title.
3. Underground foundation encroachments not located.
4. Right of Way monuments to be set after project construction is complete.
5. Only fixed improvements pertinent to the survey are shown. Fixed interior improvements not located.

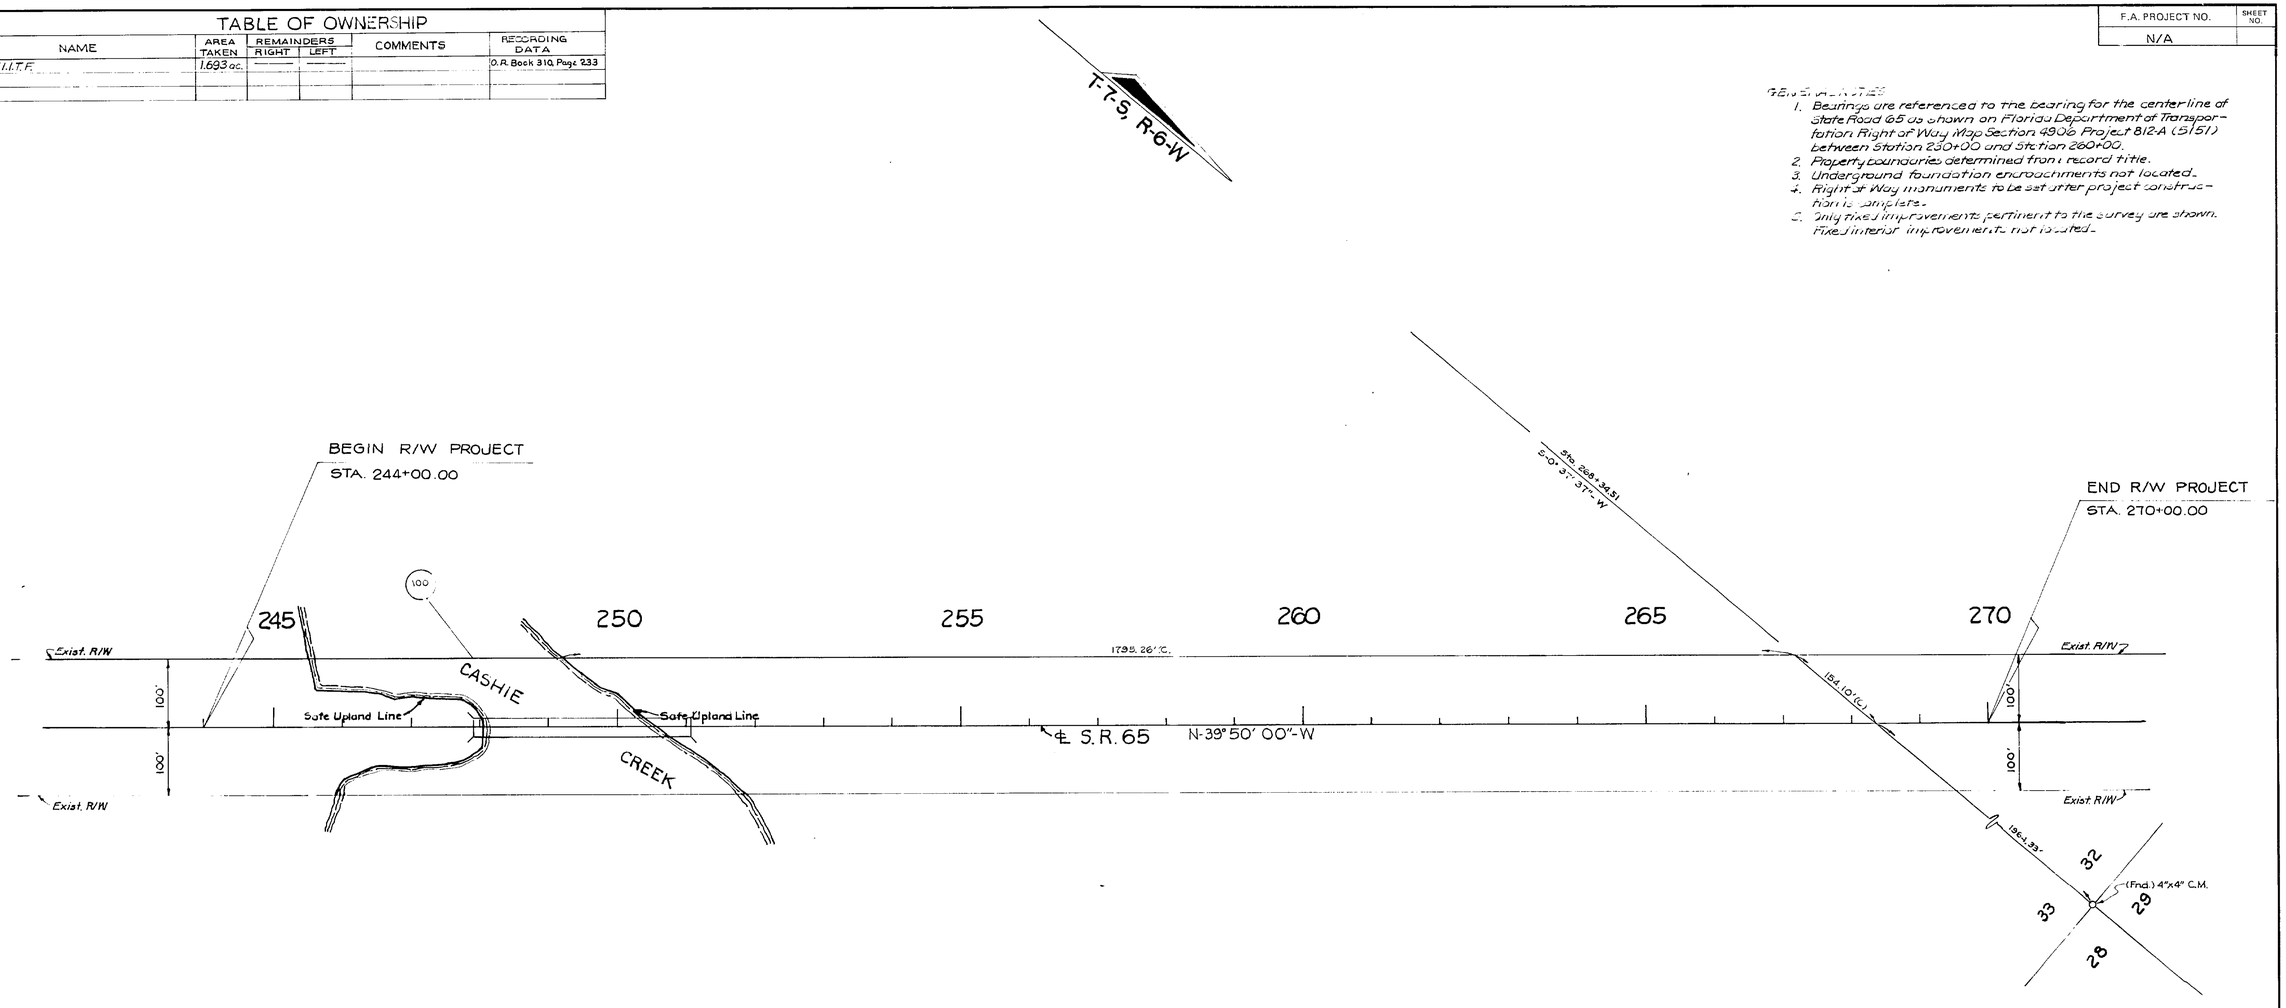

This certification is made exclusively to the Florida Department of Transportation.

This survey was performed for the specific purpose of appraisal, acquisition and monumentation of Right of Way for transportation projects.

The positions of all physical objects shown upon this drawing are taken from a field survey prepared under the direction of Thomas E. Jenkins, Florida Registered Land Surveyor No. 2019, said survey being completed in December, 1987, and certified in field book 10004491. The undersigned surveyor assumes no liability for the accuracy or completeness of said field survey.

I hereby certify that to the best of my knowledge and belief this drawing, consisting of 1 sheet, is a true, accurate and complete depiction of a field survey performed under my direction. I further certify that said drawing is in compliance with the Minimum Technical Standards for control surveys as set by the Florida Board of Land Surveyors, pursuant to Section 472.027, Florida Statutes.

Russell G. Hood Date
Florida Registered Land Surveyor No. 2058
Highway 90 East
Chipley, Florida 32425

Not valid
Unless signed and Sealed

UTILITY OWNERS:
POWER: FLORIDA POWER CO.
TELEPHONE: ST. JOSEPH TEL. & TEL. CO.

REVISION	BY	DATE

FLORIDA DEPARTMENT OF TRANSPORTATION
RIGHT OF WAY ENGINEERING SECTION

RIGHT OF WAY MAP

STATE ROAD NO. 65 FRANKLIN COUNTY

	BY	DATE	APPROVED BY	DATE
DRAWN	Myers	1-22-88	Russell G. Hood	7-27-88
TRACED	Myers	1-29-88	DISTRICT SURVEYOR ADMINISTRATOR	
CHECKED	RG	7-26-88		

MAPS PREPARED BY: THIRD DISTRICT
FIELD BOOK NO'S: 10004491
W.P.I. NO. 3112667
SCALE 1" = 100'
SECTION 49060-2509
SHEET 1 of 1

CASHIE CREEK BRIDGE NO. 490013 ON S.R. 65