TABLE OF OWNERSHIPS

PARCEL NO.	SHEET NO.	NAME	AREA TAKEN	REMAINDERS LEFT	REMAINDERS RIGHT	COMMENTS	RECORDING DATA
700	1	UNITED STATES OF AMERICA, DIVISION OF FORESTRY	0.694 AC.			TEMPORARY DETOUR EASEMENT	

LEGEND	
PARCEL NUMBER IDENTIFICATION	TYPE USE
100-699	DEEDS OF ALL TYPES
700-799	TEMPORARY EASEMENTS
800-899	PERPETUAL EASEMENTS
900-999	LICENSE
1100-1199	CITY/COUNTY PARCELS

REFERENCE POINTS (NOT TO SCALE)

STA. 337+00.00
℄ C.R. 375

P.C. STA. 344+74.92
℄ C.R. 375

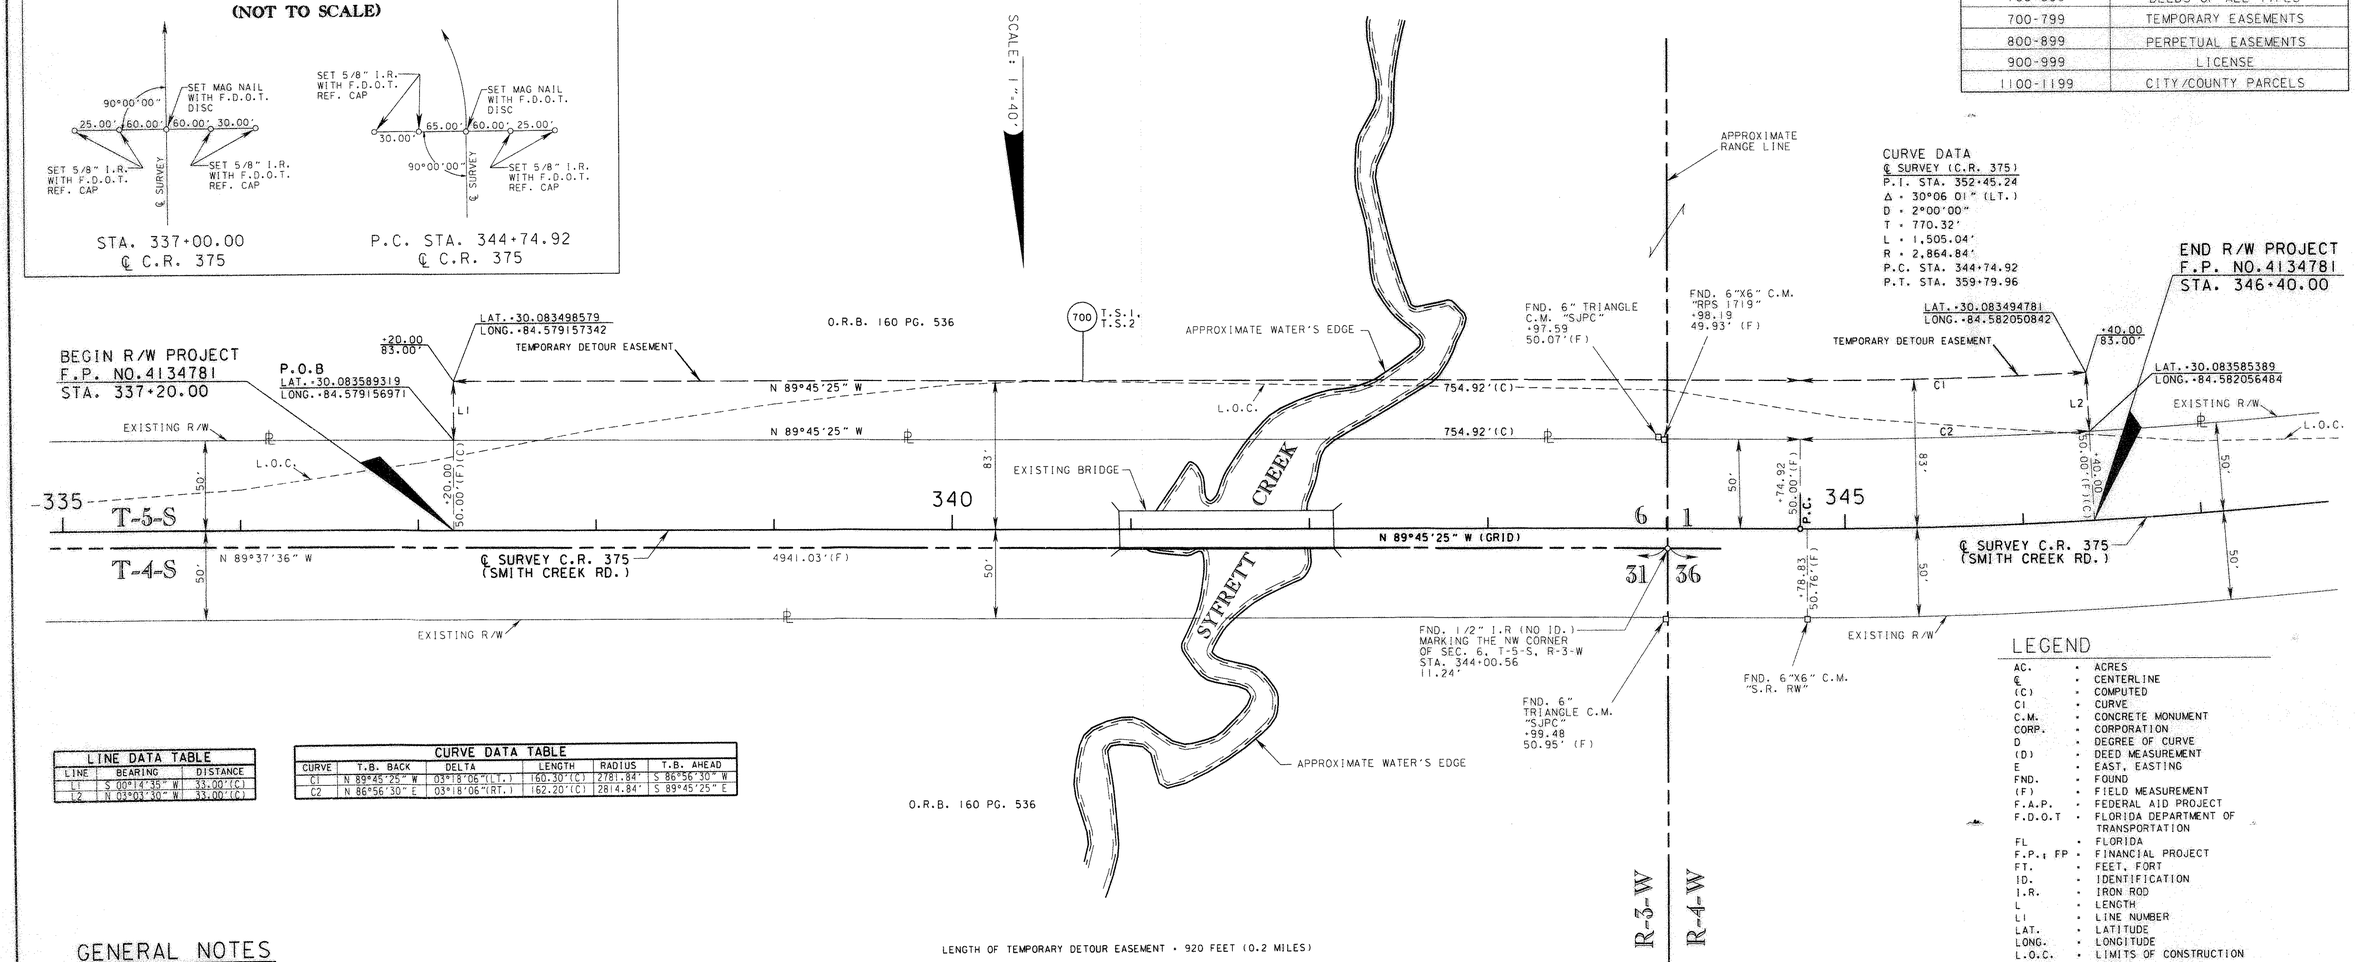

LENGTH OF TEMPORARY DETOUR EASEMENT = 920 FEET (0.2 MILES)

LINE DATA TABLE		
LINE	BEARING	DISTANCE
L1	S 00°14'35" W	33.00'(C)
L2	N 03°03'30" W	33.00'(C)

CURVE DATA TABLE					
CURVE	T.B. BACK	DELTA	LENGTH	RADIUS	T.B. AHEAD
C1	N 89°45'25" W	03°18'06"(LT.)	160.30'(C)	2781.84'	S 86°56'30" W
C2	N 86°56'30" E	03°18'06"(RT.)	162.20'(C)	2814.84'	S 89°45'25" E

GENERAL NOTES

1. BEARINGS ARE BASED ON THE GRID BEARING BETWEEN CONTROL STATION "47-09-A03G" AND CONTROL STATION "47-09-A05G" IN THE FLORIDA STATE PLANE COORDINATE SYSTEM, NORTH ZONE, NORTH AMERICAN DATUM 83/99. ALL FLORIDA STATE PLANE COORDINATES SHOWN HEREON ARE ENGLISH AND BASED ON THE SAME.
2. PROPERTY BOUNDARIES DETERMINED FROM FIELD SURVEY, PLATS OF RECORD AND RECORD TITLE.
3. UNDERGROUND FOUNDATION ENCROACHMENTS, IF ANY, NOT LOCATED.
4. ONLY FIXED IMPROVEMENTS PERTINENT TO THE PARCELS TO BE ACQUIRED ARE SHOWN. FIXED INTERIOR IMPROVEMENTS NOT LOCATED.
5. THIS SKETCH OF DESCRIPTION IS SUPPORTED BY AN FDOT RIGHT OF WAY CONTROL SURVEY OF COUNTY ROAD 375, F.P. NO. 4134781, CERTIFIED ON 08-10-10, PREPARED BY SOUTHEASTERN SURVEYING AND MAPPING CORP. CERTIFIED COPIES OF THIS MAP ARE FILED OF RECORD IN THE DISTRICT THREE OFFICE IN CHIPLEY, FLORIDA.
6. ATTENTION IS DIRECTED TO THE FACT THAT THIS MAP MAY HAVE BEEN REDUCED IN SIZE BY REPRODUCTION. THIS MUST BE CONSIDERED WHEN SCALING DATA.
7. ANGLES ARE 90°00'00", UNLESS OTHERWISE SHOWN.
8. UNLESS OTHERWISE SHOWN, ALL DATA NOTED AS (F) HAS BEEN CALCULATED FROM A CLOSED FIELD TRAVERSE OR DIRECT FIELD MEASUREMENT.
9. THIS SKETCH OF DESCRIPTION WAS PREPARED BY:
   FLORIDA DEPARTMENT OF TRANSPORTATION
   THIRD DISTRICT
   1074 HIGHWAY 90
   CHIPLEY, FL 32428
   PHONE: (850)638-0250

SECTION LINE DETAIL
(NOT TO SCALE)

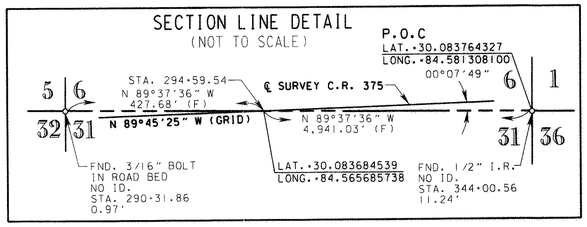

LEGEND

AC.	=	ACRES
℄	=	CENTERLINE
(C)	=	COMPUTED
CI	=	CURVE
C.M.	=	CONCRETE MONUMENT
CORP.	=	CORPORATION
D	=	DEGREE OF CURVE
(D)	=	DEED MEASUREMENT
E	=	EAST, EASTING
FND.	=	FOUND
(F)	=	FIELD MEASUREMENT
F.A.P.	=	FEDERAL AID PROJECT
F.D.O.T	=	FLORIDA DEPARTMENT OF TRANSPORTATION
FL	=	FLORIDA
F.P.; FP	=	FINANCIAL PROJECT
FT.	=	FEET, FORT
ID.	=	IDENTIFICATION
I.R.	=	IRON ROD
L	=	LENGTH
LI	=	LINE NUMBER
LAT.	=	LATITUDE
LONG.	=	LONGITUDE
L.O.C.	=	LIMITS OF CONSTRUCTION
LT.	=	LEFT
N	=	NORTH, NORTHING
No.; #	=	NUMBER
O.R.B.	=	OFFICIAL RECORD BOOK
P.C.	=	POINT OF CURVATURE
PG.	=	PAGE
P.I.	=	POINT OF INTERSECTION
⅊	=	PROPERTY LINE
P.O.B.	=	POINT OF BEGINNING
P.O.C.	=	POINT OF COMMENCEMENT
PRELIM.	=	PRELIMINARY
P.T.	=	POINT OF TANGENCY
R	=	RADIUS
RD.	=	ROAD
REF.	=	REFERENCE
RT.	=	RIGHT
R- -W	=	RANGE WEST
R/W, RW	=	RIGHT OF WAY
S	=	SOUTH
SEC.	=	SECTION
SJPC	=	ST. JOE PAPER COMPANY
S.R.	=	STATE ROAD
STA.	=	STATION
T	=	TANGENT
T.S.	=	TITLE SEARCH
T- -S	=	TOWNSHIP SOUTH
W	=	WEST
'	=	MINUTES, FEET
°	=	DEGREES
"	=	SECONDS, INCHES
△	=	DELTA ANGLE

THIS MAP IS NOT A SURVEY.

BRIDGE NO. 590018 ON COUNTY ROAD 375 OVER SYFRETT CREEK

SKETCH OF DESCRIPTION	FLORIDA DEPARTMENT OF TRANSPORTATION RIGHT OF WAY MAPPING	APPROVED BY: Ken Carter, DISTRICT RIGHT OF WAY SURVEYOR	DATE: 9-16-10	ADD EASEMENT LENGTH	S.M.D.	10/19/10				PRELIM	S.M.D.	07/26/10	F.A.P. NO. N/A	SECTION N/A	MAPS PREPARED BY: THIRD DISTRICT
				ADD LAT. AND LONG.	S.M.D.	10/19/10				FINAL	S.M.D.	08/06/10	COUNTY ROAD: 375 (SMITH CREEK RD.)	WAKULLA COUNTY	DATA SOURCE: 4134781.ZIP
				REVISION	BY	DATE	REVISION	BY	DATE	CHECKED	R.G.N.	08/05/10	F.P. NO. 4134781	SHEET 1 OF 1	SCALE: 1" = 40'