F.A. PROJECT NO.	SHEET NO.

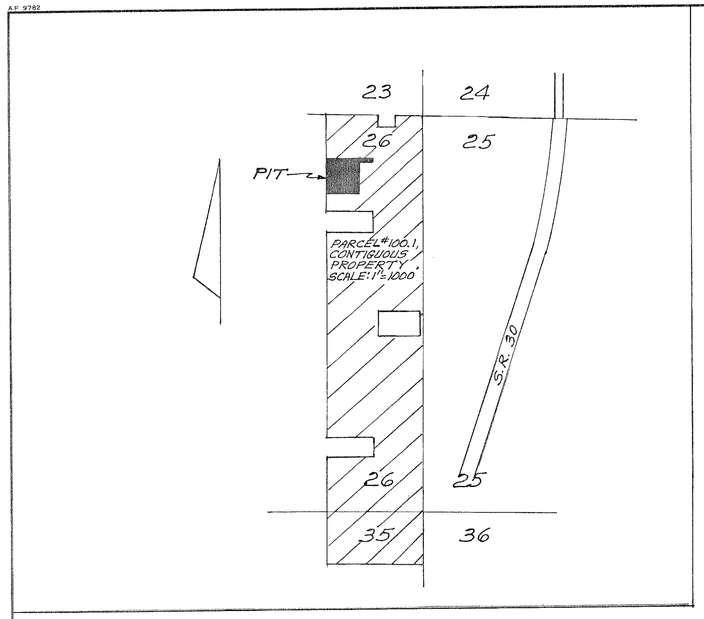

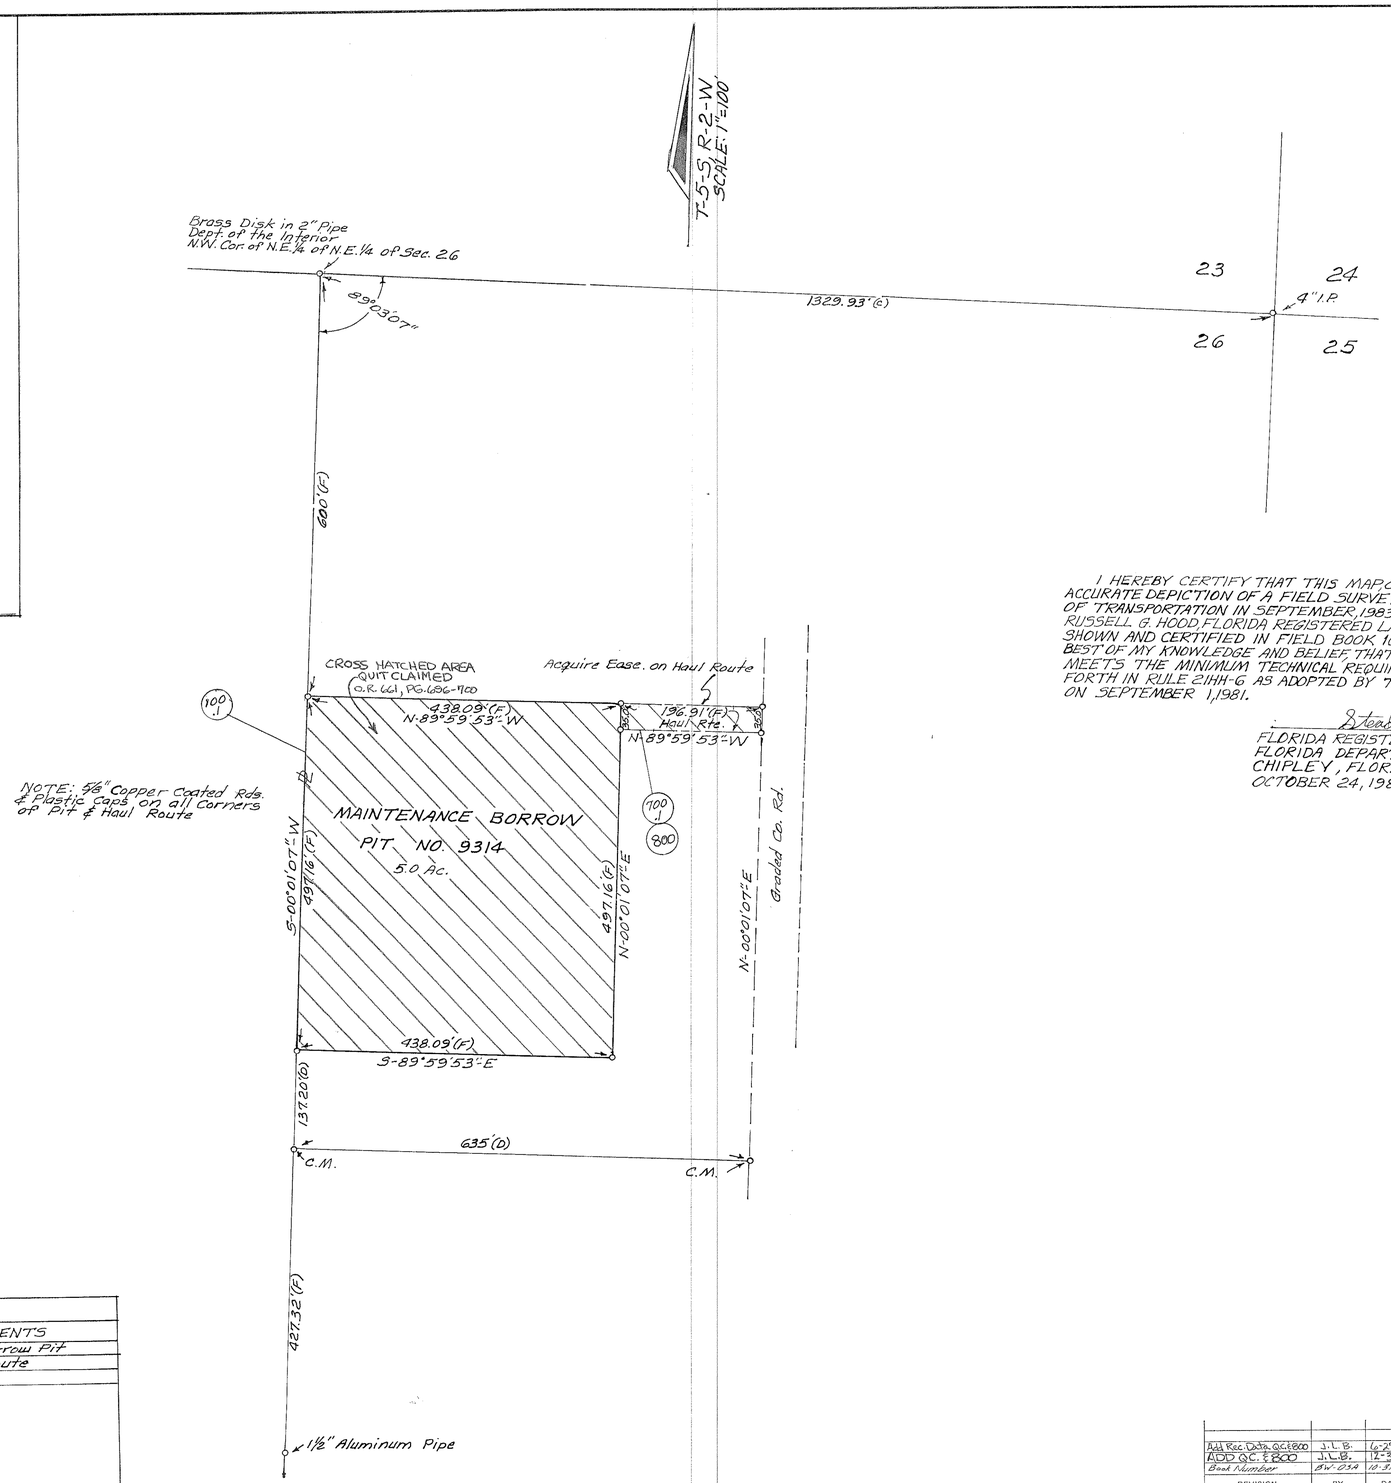

I HEREBY CERTIFY THAT THIS MAP, CONSISTING of SHEET 1, IS A TRUE AND ACCURATE DEPICTION OF A FIELD SURVEY PERFORMED FOR THE DEPARTMENT OF TRANSPORTATION IN SEPTEMBER, 1983, UNDER THE RESPONSIBLE CHARGE OF RUSSELL G. HOOD, FLORIDA REGISTERED LAND SURVEYOR NO. 2058, SAID SURVEY BEING SHOWN AND CERTIFIED IN FIELD BOOK 1030326. I FURTHER CERTIFY, TO THE BEST OF MY KNOWLEDGE AND BELIEF, THAT THIS MAP IS TRUE AND ACCURATE AND MEETS THE MINIMUM TECHNICAL REQUIREMENTS FOR BOUNDARY SURVEYS AS SET FORTH IN RULE 21HH-6 AS ADOPTED BY THE FLORIDA BOARD OF LAND SURVEYORS ON SEPTEMBER 1, 1981.

Steadman Carroll
FLORIDA REGISTERED LAND SURVEYOR NO. 2944
FLORIDA DEPARTMENT OF TRANSPORTATION
CHIPLEY, FLORIDA
OCTOBER 24, 1983

Property Lines Established From Record Title.

Bearing Taken From Survey by Edwin G. Brown LS #2919 on Adjacent Property

SURVEY DATE - SEPT. 1983

TABLE OF OWNERSHIPS

PARCEL No.	SHEET No.	NAME	AREA TAKEN	REMAINDER RIGHT	REMAINDER LEFT	COMMENTS
100.1	1	Panacea Coastal Properties, Inc.	5.0 Ac.	141.92 Ac.±		Maint. Borrow Pit
700.1	1	" " " "	6892□'±	See Parcel #100.1		Haul Route

REVISION	BY	DATE
Add Rec. Data. QC.&800	J.L.B.	6-27-06
ADD QC. & 800	J.L.B.	12-30-05
Book Number	BW-03A	10-31-83

FLORIDA DEPARTMENT OF TRANSPORTATION
RIGHT OF WAY ENGINEERING SECTION

RIGHT OF WAY MAP

STATE ROAD NO. WAKULLA COUNTY

	BY	DATE	APPROVED BY	DATE
DRAWN	D.F.E.	10-10-83	[signature]	10-24-83 DISTRICT ENGINEER Design
TRACED	D.F.E.	10-14-83	W. A. Gaulman	10/28/83 ENGINEER OF RIGHT OF WAY
CHECKED	B.W.	10-21-83		

MAPS PREPARED BY 3RD. DISTRICT
FIELD BOOK NO'S. 1030326
W.P.I. NO. 3221033
SCALE 1"=100'
SECTION 59000-9314 (00000-9314)
SHEET 1 of 1

MAINTENANCE BORROW PIT NO. 9314

AF 9782
POLYTRACE 033