FED. ROAD DIST. No.	STATE	FED. AID PROJ. No.	FISCAL YEAR	SHEET NO.	TOTAL SHEETS
	FLA.			1	1

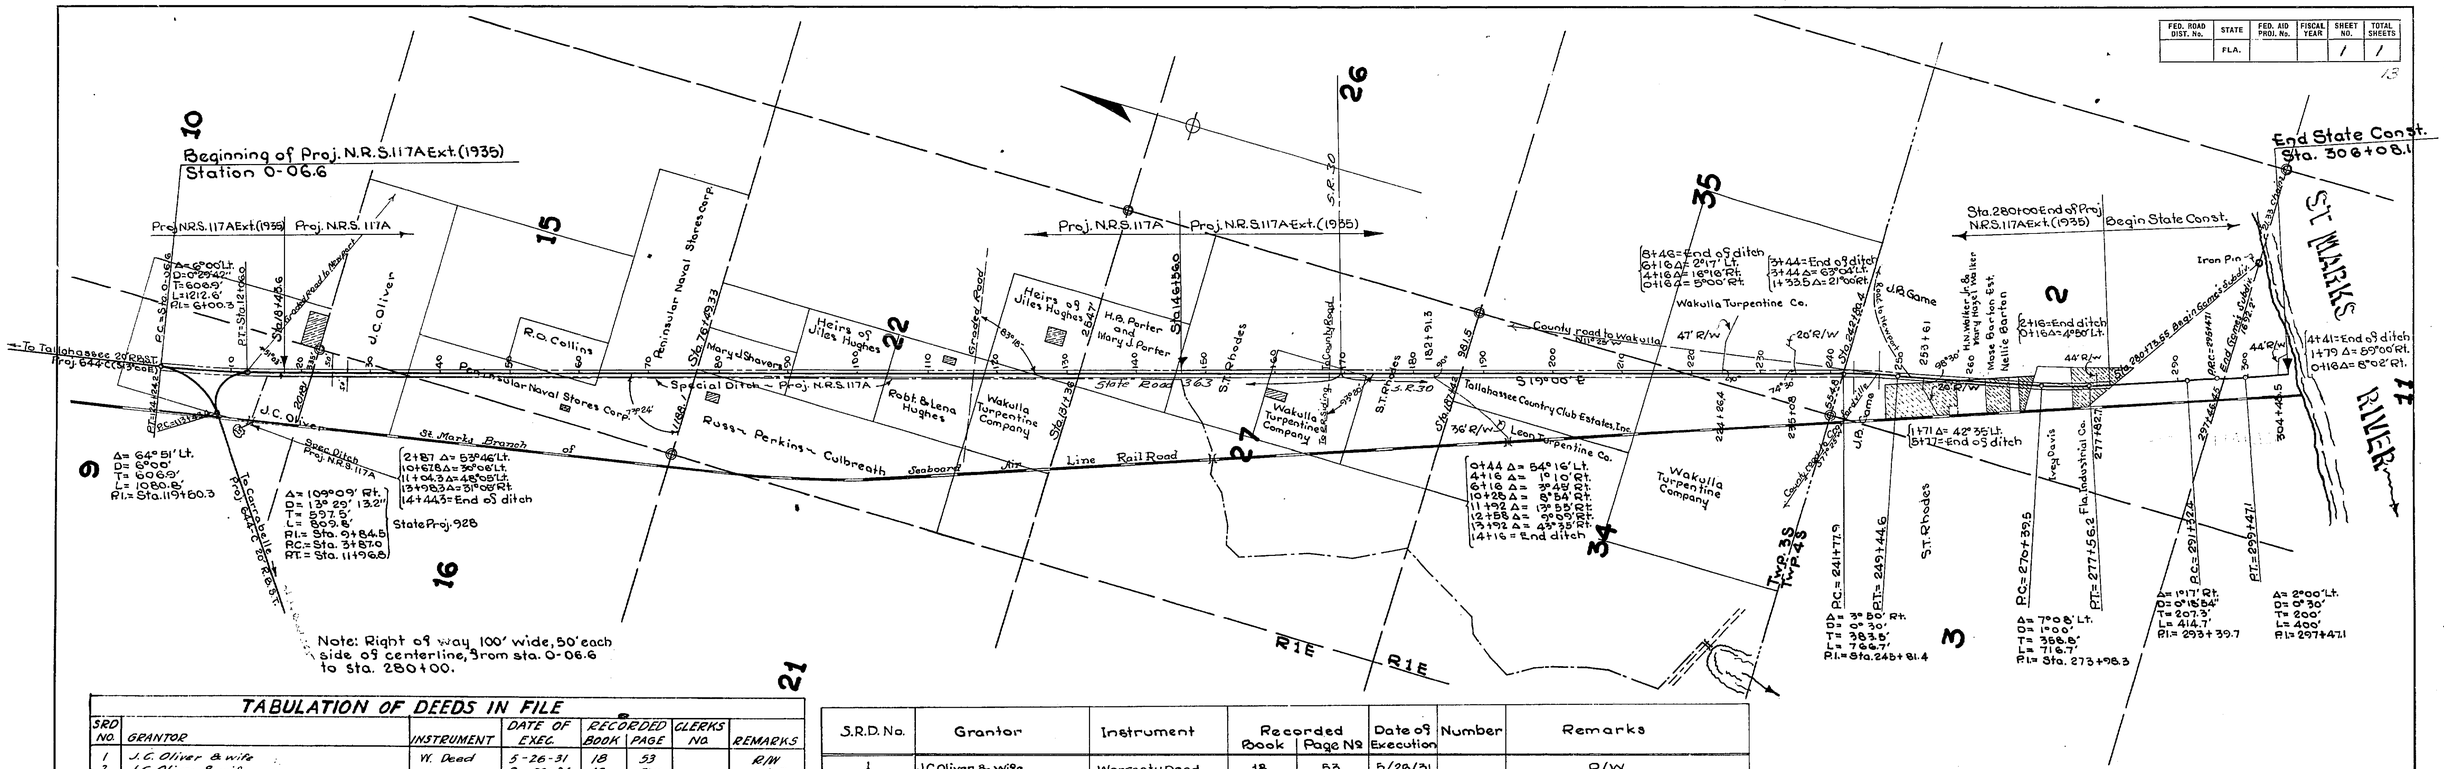

TABULATION OF DEEDS IN FILE

SRD NO.	GRANTOR	INSTRUMENT	DATE OF EXEC.	RECORDED BOOK	RECORDED PAGE	CLERKS No.	REMARKS
1	J.C. Oliver & wife	W. Deed	5-26-31	18	53		R/W
2	J.C. Oliver & wife	" "	9-22-34	18	520		Lat. D.
3	Peninsula Naval Stores Co.	Q.C. "	5-27-31	18	60		R/W
4	Mary J. Shavers	W. "	5-29-31	18	54		"
5	Wakulla Turpentine Co.	" "	5-25-31	18	59		"
6	Jiles Hughes Estate	" "	5-11-31	18	47		"
7	H. B. Porter & wife	" "	6-1-31	18	58		"
8	S.T. Rhodes & wife	" "	5-25-31	18	51		"
9	Peninsula Naval Stores	Rel. Mtg.	5-27-31	2	95		S.T. Rhodes
10	Tallahassee Country Club Estates, Inc.	W. Deed	5-27-31	18	55		R/W
11	J. B. Game & wife	" "	5-25-31	18	46		"
12	Mose Barton's Estate	" "	5-28-31	18	43		"
13	Ivey Davis & wife	" "	5-11-31	18	50		"
14	Fla. Industrial Co.	" "	6-9-31	18	56		"
15	H. N. Walker Jr. & wife	" "	5-25-31	18	49		"
16	Leon Turpentine Co.	Q.C. "	2-3-36	20	265		"
17	Robert Hughes & wife	" "	9-9-35	20	106		B.P.
18	" " " "	" "	9-9-35	20	220		
19	" " " "	" "	1-2-35	20	269		R/W
20	Wakulla Turpentine Co.	Easement	1-9-36	20	266		D.O.S.
21	Geo. B. Perkins et al	Cont.-Agr.	9-10-35	20	218		B.P.
22	Wakulla Turpentine Co.	" "	9-10-35	20	219		"
23	Phillips Turpentine Co.	" "	9-10-35	20	280		"
24	Heirs of Jiles Hughes	Q.C. Deed	4-15-36	20	284		R/W
25	Wakulla Turpentine Co.	Easement	1-9-36	20	286		D.O.S.
26	Irene Game & Alban Stewart, Execs	" "	4-16-36	20	290		"
27	Miss Alice Hughes	Q.C. Deed	4-24-36	20	291		R/W
28	R.O. Collins & wife	" "	4-28-36	20	292		"
29	R.W. Levy & wife	" "	4-28-36	20	293		"
30	Russ, Perkins, Culbreath	" "	4-15-36	20	294		"
31	Rhodes Heirs	Easement	5-24-36	20	323		O.F.D.
32	Irene Game & Alban Stewart, Execs	P. Esmt.	5-19-36	20	318		D.O.S.
33	Lela Hays Clemons, widow	Q.C. Deed	7-20-36	20	338		R/W
34	Nellie Barton	P. Esmt.	5-28-31	18	42		"
35	J.C. Oliver & wife	Q.C. Deed	9-19-35	20			B.P.
36	Raymond C. Rhodes	Easement	1-9-36				O.F. Ditches
37	S.R.D. to City of Tallahassee	Agreement	3-6-49				

S.R.D. No.	Grantor	Instrument	Recorded Book	Recorded Page No	Date of Execution	Number	Remarks
1	J.C. Oliver & Wife	Warranty Deed	18	53	5/26/31		R/W
2	J.C. Oliver & Wife	Warranty Deed	18	520	9/22/34		Special Ditch R/W
3	J.C. Oliver & Wife						
1	J.C. Oliver & Wife	Warranty Deed	18	53	5/26/31		R/W
4	Peninsular Naval Stores Corp	Quit Claim	18	60	5/27/31		R/W
1	J.C. Oliver & Wife	Warranty Deed	18	53	5/26/31		R/W
5	R.O. Collins						R/W
6	Phillips Turpentine Co.	Contract	20	280	9/135		Borrow Pit (Contract agreement use of pit 1 Yr.)
7	Russ - Perkins - Culbreath						R/W
8	Russ - Perkins - Culbreath	Contract					Borrow Pit (Contract agreement use of pit 1 Yr.)
9	Mary J. Shavers	Warranty Deed	18	54	5/29/31		R/W
10	Heirs of Jiles Hughes						R/W
11	Robt. & Lena Hughes	Warranty Deed	18	47	5/11/31		R/W
12	Robt. & Lena Hughes	Quitclaim	20	106	9/9/35		Borrow Pit
13	Wakulla Turpentine Co.	Warranty Deed	18	59	5/25/31		R/W
10	Heirs of Jiles Hughes						R/W
14	Heirs of Jiles Hughes	Quitclaim	20	284	4/15/36		Borrow Pit
15	H.B. & Mary J. Porter	Warranty Deed	18	58	6/1/31		R/W
16	S.T. Rhodes & Wife	Warranty Deed	18	51	5/25/31		R/W
13	Wakulla Turpentine Co.	Warranty Deed	18	59	5/25/31		R/W
17	Wakulla Turpentine Co.	Contract					Borrow Pit (Contract agreement use of pit 1 Yr.)
18	Wakulla Turpentine Co.	Easement	20	266	1/9/36		Outfall Ditch
19	Tallahassee Country Club Estates, Inc.	Warranty Deed	18	55	5/27/31		R/W
20	Leon Turpentine Co.	Quitclaim	20	265	2/3/36		Outfall Ditch
3	Wakulla Turpentine Co.	Warranty Deed	18	59	5/25/31		R/W
3	Wakulla Turpentine Co.	Warranty Deed	18	59	5/25/31		R/W
18	Wakulla Turpentine Co.	Easement					Outfall Ditch
18	Wakulla Turpentine Co.	Easement					Outfall Ditch
21	J.B. Game & Wife	Warranty Deed	18	46	5/25/31		R/W
22	Game Estate						Outfall Ditch
23	Rhodes Estate						R/W
24	Rhodes Estate	Easement					Outfall Ditch
25	H.N. Walker Jr. & Wife	Easement	18	49	5/25/31		R/W
26	Mose Barton Estate	Warranty Deed	18	43	5/28/31		R/W
27	Nellie Barton	Easement	18	43	5/28/31		R/W
28	Lela Hays						R/W
29	Ivey Davis & Wife	Warranty Deed	18	50	2/11/31		R/W
30	Fla. Industrial Co.	Warranty Deed	18	56	6/9/31		R/W
31							
32	Penn. Naval Stores Corp.	Release	Mtg.-2	95	5-27-31		S. T. Rhodes.

The above shows existing alignment as of Sept. 2, 1939.

Div. Engr. of R/W

Scale:- 1" = 1000'

ST. RD. NO. (10) ~ WAKULLA COUNTY

State Road 363 & 30 5904

STATE OF FLORIDA
STATE ROAD DEPARTMENT

RIGHT OF WAY MAP

U.S. PUBLIC WORKS PROJ. N.R.S. 117A & EXT. (1935)

	Names	Dates	Approved by
Designed			Bridge Engineer.
Drawn			
Traced	J.U.R.S.	2/18/36	State Highway Engineer.
Checked			Drawing / Index No.
Revised			

5904 - PROJ. NRS 117A

1 of 1