FED. ROAD DIST. No.	STATE	FED.-AID PROJ. No.	FISCAL YEAR	SHEET NO.	TOTAL SHEETS
8	FLA.	1150	1938	1	1

Book № 14110 19

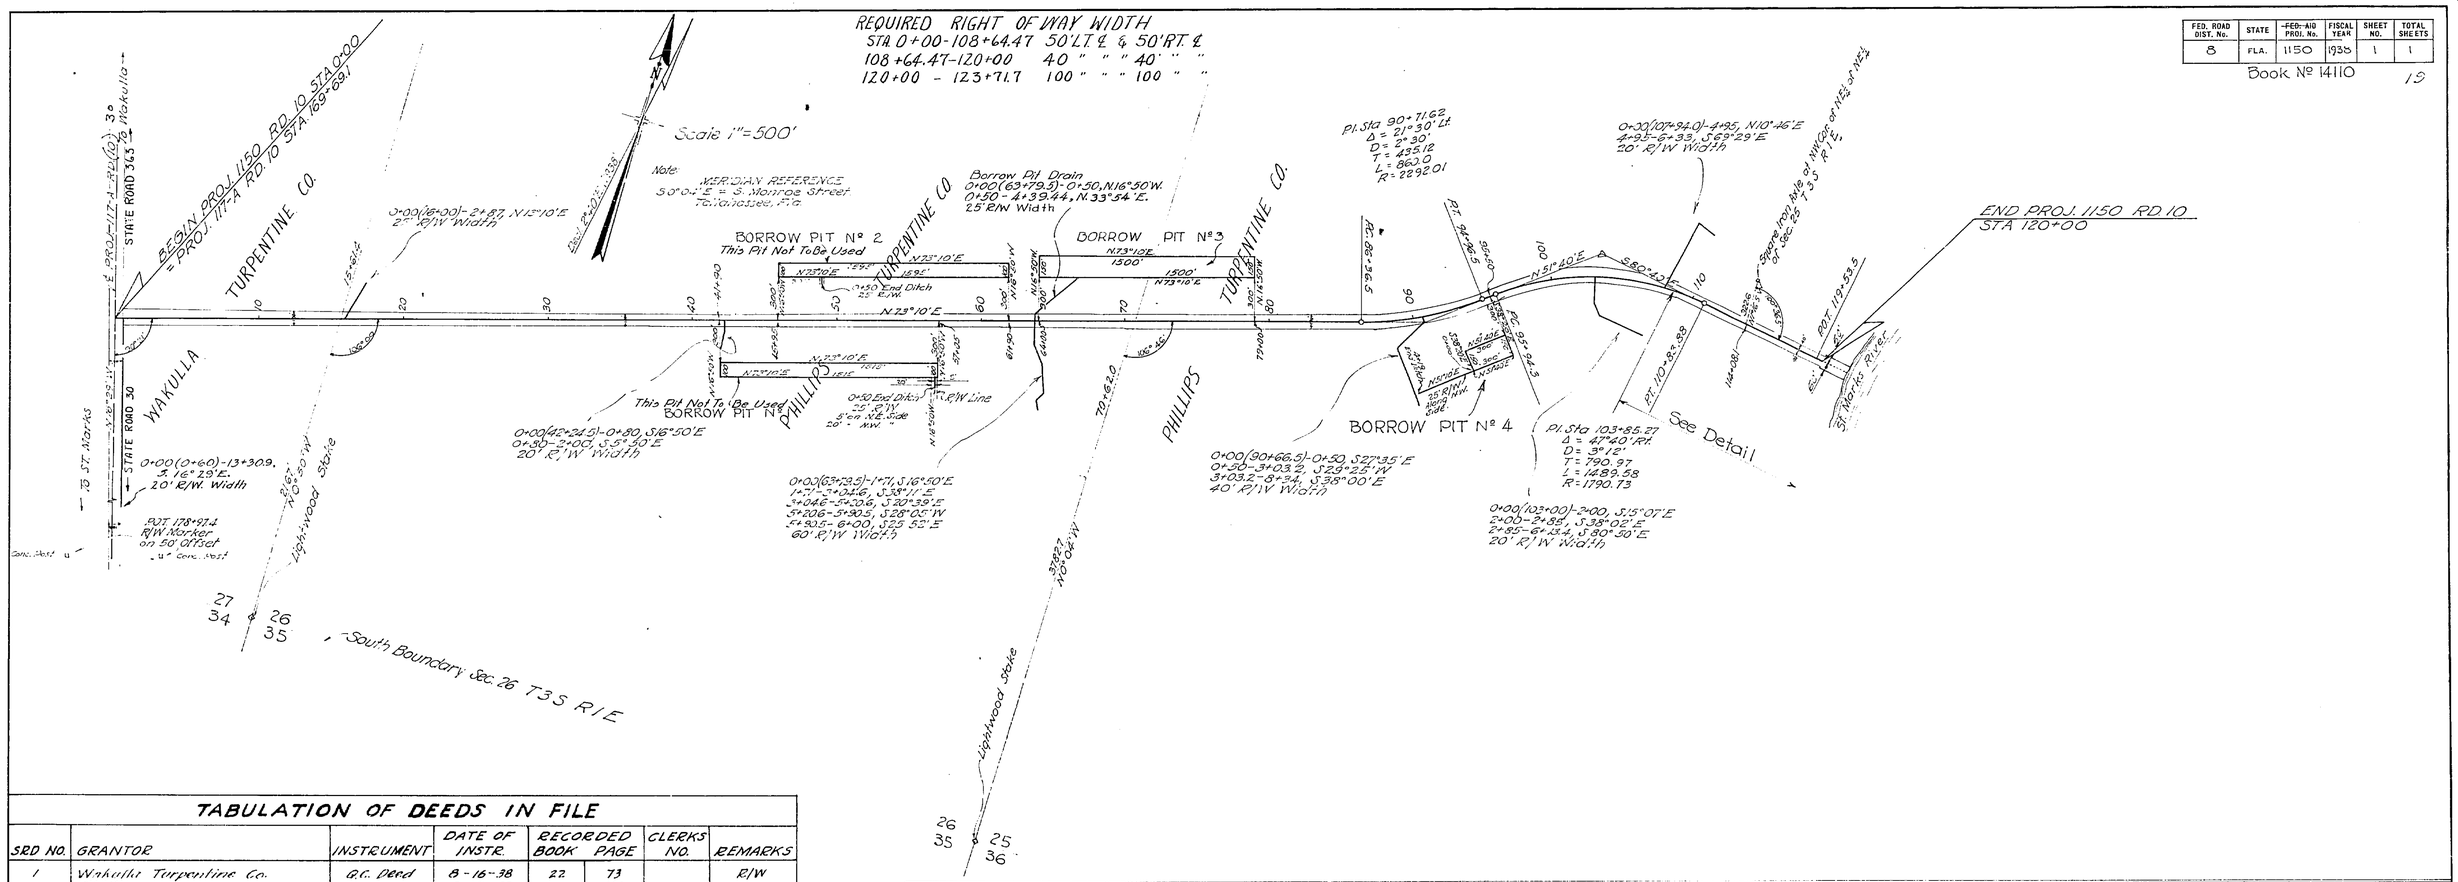

TABULATION OF DEEDS IN FILE

SRD NO.	GRANTOR	INSTRUMENT	DATE OF INSTR.	RECORDED BOOK	RECORDED PAGE	CLERKS NO.	REMARKS
1	Wakulla Turpentine Co.	Q.C. Deed	8-16-38	22	73		R/W
2	Phillips " "	" "	8-27-38	"	76		"
3	" " "	" "	8-27-38	"	68		O.F. Ditches
4	Phillips Turpentine Co. Inc.	Temp. Esmt.	8-27-38	"	72		B.P.'s
5	Mrs. Eva C. Outz	Q.C. Deed	8-8-38	21	544		R/W
6	J. T. Barton	" "	8-30-38	22	71		"
7	VOID						
8	Mrs. Margaret R. Miller	Q.C. Deed	9-27-38	"	91		"
9	VOID						
	L. L. Pararo	Abstract	7-6-38				
	" "		7-6-38				
	" "	"	7-6-38				
	" "	"	7-6-38				
	" "	"	7-6-38				
	" "	"	7-5-38				
10	VOID						
11	Consolidated Naval Stores Co.	P. Rel. Mtg.	8-4-38	2	264		R/W & Ditch
12	Hiram C. Taylor, Trustee	Rel. of Mtg.	8-4-38	"	269		B.P.s
13	Taylor, Lowenstein et al	" "	8-4-38	"	265		"
14	COMBINED WITH SRD # 11						
15	Hiram C. Taylor, Trustee	Rel. of Mtg.	8-4-38	"	270		O.F. Ditches
16	Taylor, Lowenstein et al	" "	8-4-38	"	266		" "
17	Wakulla Turpentine Co	P. Esmt.	8-16-38	22	75		" "
18	Phillips Turpentine Co. Inc.	Easement	11-18-38	"	185		B.P.
19	Taylor, Lowenstein & Co.	P. Rel. Mtg.	1-27-39	2	288		"
20	Hiram C. Taylor, Trustee	" "	1-27-39	22	289		"
21	Phillips Turpentine Co. Inc.	Easement	1-27-39	"	207		Pit Drain
22	Taylor, Lowenstein & Co	P. Rel. Mtg.	1-27-39	2	286		" "
23	Hiram C. Taylor, Trustee	" "	1-27-39	"	287		" "

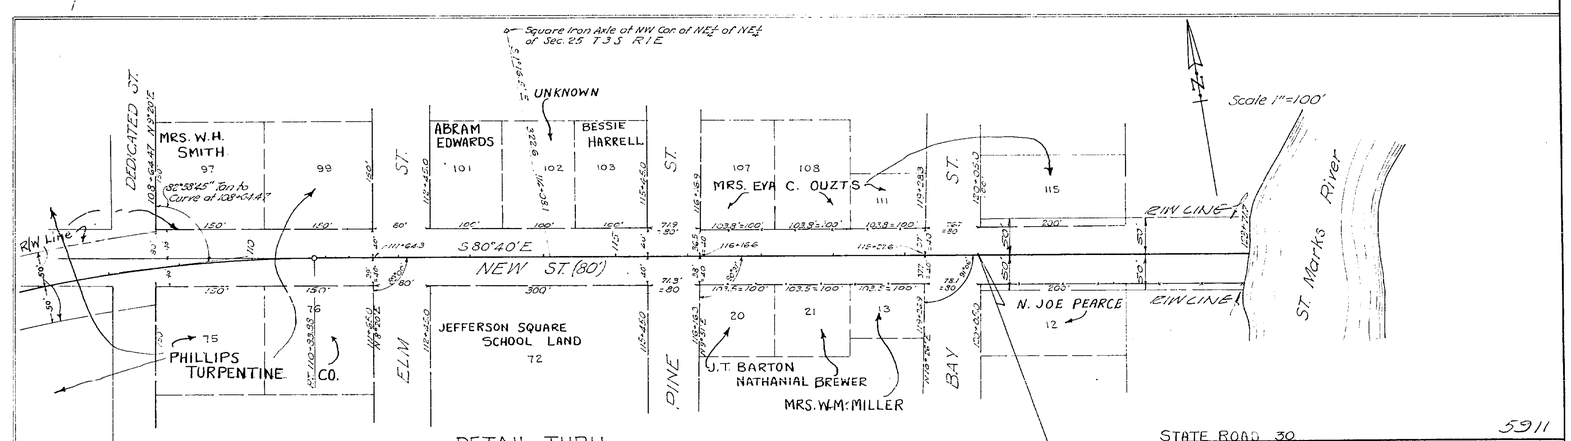

DETAIL THRU
TOWN OF NEWPORT
IN FORBES PURCHASE 1843

Plat recorded June 20, 1852
No Corners in. Ties shown verified by Fred & Palmer Ladd, Newport, Fla.

The above shows existing alignment as of Sept 2, 1939

Div. Engr. of R/W

STATE ROAD 30 5911

STATE OF FLORIDA
STATE ROAD DEPARTMENT

RIGHT OF WAY MAP

PROJ. 1150 RD(10) WAKULLA COUNTY

3094	Names	Dates	Approved by
Designed			Bridge Engineer.
Drawn	B.W.-J.L.M.	12-30-37	
Traced	J.L.M.	3-18-38	State Highway Engineer.
Checked	F.R.L.	3-23-38	Drawing / Index No.
Revised			