60060 2504 1 2

FED. ROAD DIV. No.	STATE	F A PROJECT NO.	FISCAL YEAR	SHEET No.
3	FLA.	N/A		

Book Numbers : 1024319

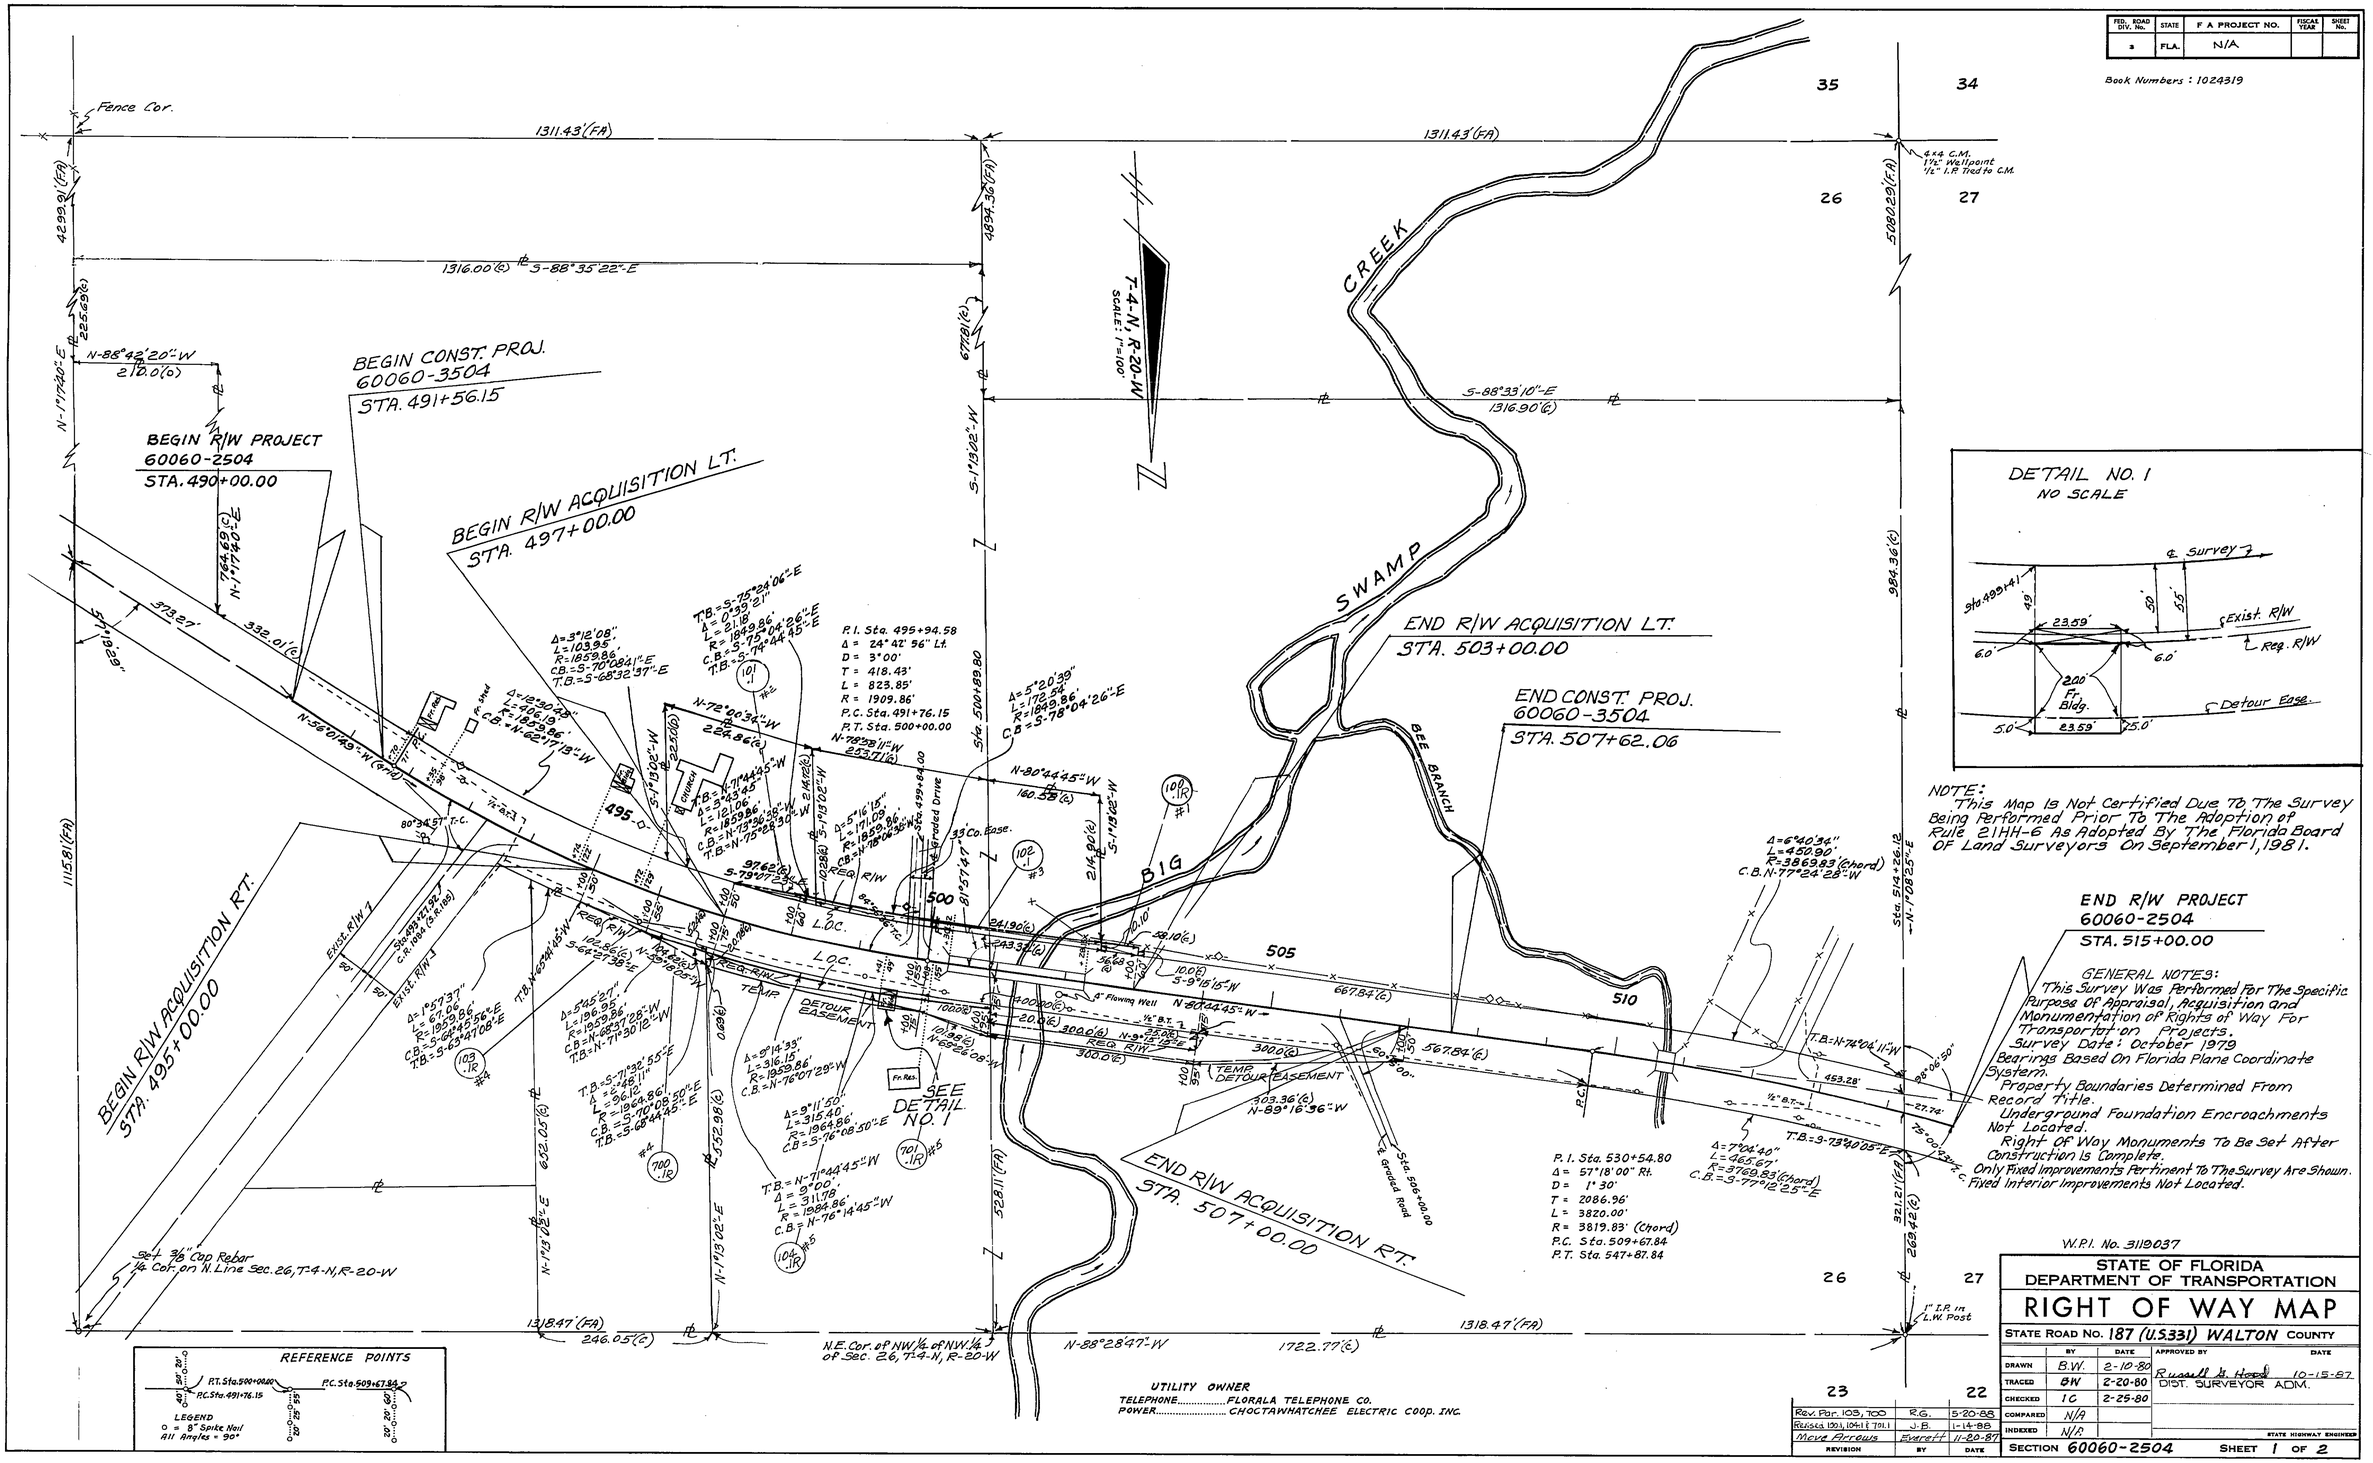

NOTE:
This Map Is Not Certified Due To The Survey Being Performed Prior To The Adoption of Rule 21HH-6 As Adopted By The Florida Board Of Land Surveyors On September 1, 1981.

END R/W PROJECT
60060-2504
STA. 515+00.00

GENERAL NOTES:
This Survey Was Performed For The Specific Purpose Of Appraisal, Acquisition and Monumentation of Rights of Way For Transportation Projects.
Survey Date: October 1979
Bearings Based On Florida Plane Coordinate System.
Property Boundaries Determined From Record Title.
Underground Foundation Encroachments Not Located.
Right Of Way Monuments To Be Set After Construction Is Complete.
Only Fixed Improvements Pertinent To The Survey Are Shown.
Fixed Interior Improvements Not Located.

W.P.I. No. 3112037

STATE OF FLORIDA
DEPARTMENT OF TRANSPORTATION

RIGHT OF WAY MAP

STATE ROAD No. 187 (U.S.331) WALTON COUNTY

	BY	DATE	APPROVED BY	DATE
DRAWN	B.W.	2-10-80	Russell H. Hood	10-15-87
TRACED	BW	2-20-80	DIST. SURVEYOR ADM.	
CHECKED	IC	2-25-80		
COMPARED	N/A			
INDEXED	N/A			STATE HIGHWAY ENGINEER

REVISION	BY	DATE
Rev. Par. 103, 700	R.G.	5-20-88
Revise 100.1, 104.1 & 701.1	J.B.	1-14-88
Move Arrows	Everett	11-20-87

SECTION 60060-2504 SHEET 1 OF 2

BRIDGE NUMBER 600043 ON BIG SWAMP CREEK

TABLE OF OWNERSHIPS

F.A. PROJECT NO.	SHEET NO.
N/A	

PARCEL NO.	SHEET NO.	NAME	AREA TAKEN	REMAINDERS RIGHT	REMAINDERS LEFT	COMMENTS	RECORDING DATA
100.1R	1	Velma L. Williams	574 □'	—0—	56.677 Ac.		O.R. Book 0487, Page 054
101.1	1	Liberty Assembly of God	752 □'	—0—	1.107 Ac.		O.R. Book 0482, Page 263
102.1	1	Ruby J. Hopkins	4144 □'	—0—	2.030 Ac.		O.R. Book 0483, Page 306
103.1R	1	Margaret Wargo, Estate	687 □'	3.384 Ac.	—0—		O.R. Book 0536, Page 167
104.1R	1	Velma L. Williams, etal	3579 □'	16.169 Ac.	—0—		O.R. Book 0487, Page 056
700.1R	1	Margaret Wargo, Estate	908 □'	(See Parcel	# 103.1)	Temp. Detour Easement	
701.1R	1	Velma L. Williams, etal	0.506 Ac.	(See Parcel	# 104.1)	Temp. Detour Easement	

PARCEL NO.	SHEET NO.	NAME	AREA TAKEN	REMAINDERS RIGHT	REMAINDERS LEFT	COMMENTS	RECORDING DATA

LEGEND

PARCEL NUMBER IDENTIFICATION	TYPE USE
100-699	DEEDS OF ALL TYPES
700-799	TEMPORARY EASEMENTS
800-899	PERMANENT EASEMENTS
R.A.	RESTORATION AGREEMENT

REVISION	BY	DATE
Rev. Par. 103, 700	R.G.	5-20-88
Name Change	J.B.	1-14-88

FLORIDA DEPARTMENT OF TRANSPORTATION
RIGHT OF WAY SURVEYING AND MAPPING

RIGHT OF WAY MAP

STATE ROAD NO. 187 (US 331) WALTON COUNTY

	BY	DATE	APPROVED BY	DATE
DRAWN	D.F.E.	10-12-87	Russell B. Hood	10-15-87
TRACED	D.F.E.	10-13-87	DISTRICT SURVEYOR ADM.	
CHECKED	I.C.	10-15-87		

MAPS PREPARED BY Dist. III

FIELD BOOK NO.'S 1024319

W.P.I. NO. 3119037

SCALE: N/A

SECTION 60060-2504

SHEET 2 OF 2

BRIDGE NUMBER 600043 ON BIG SWAMP CREEK

2 2 2504 60060