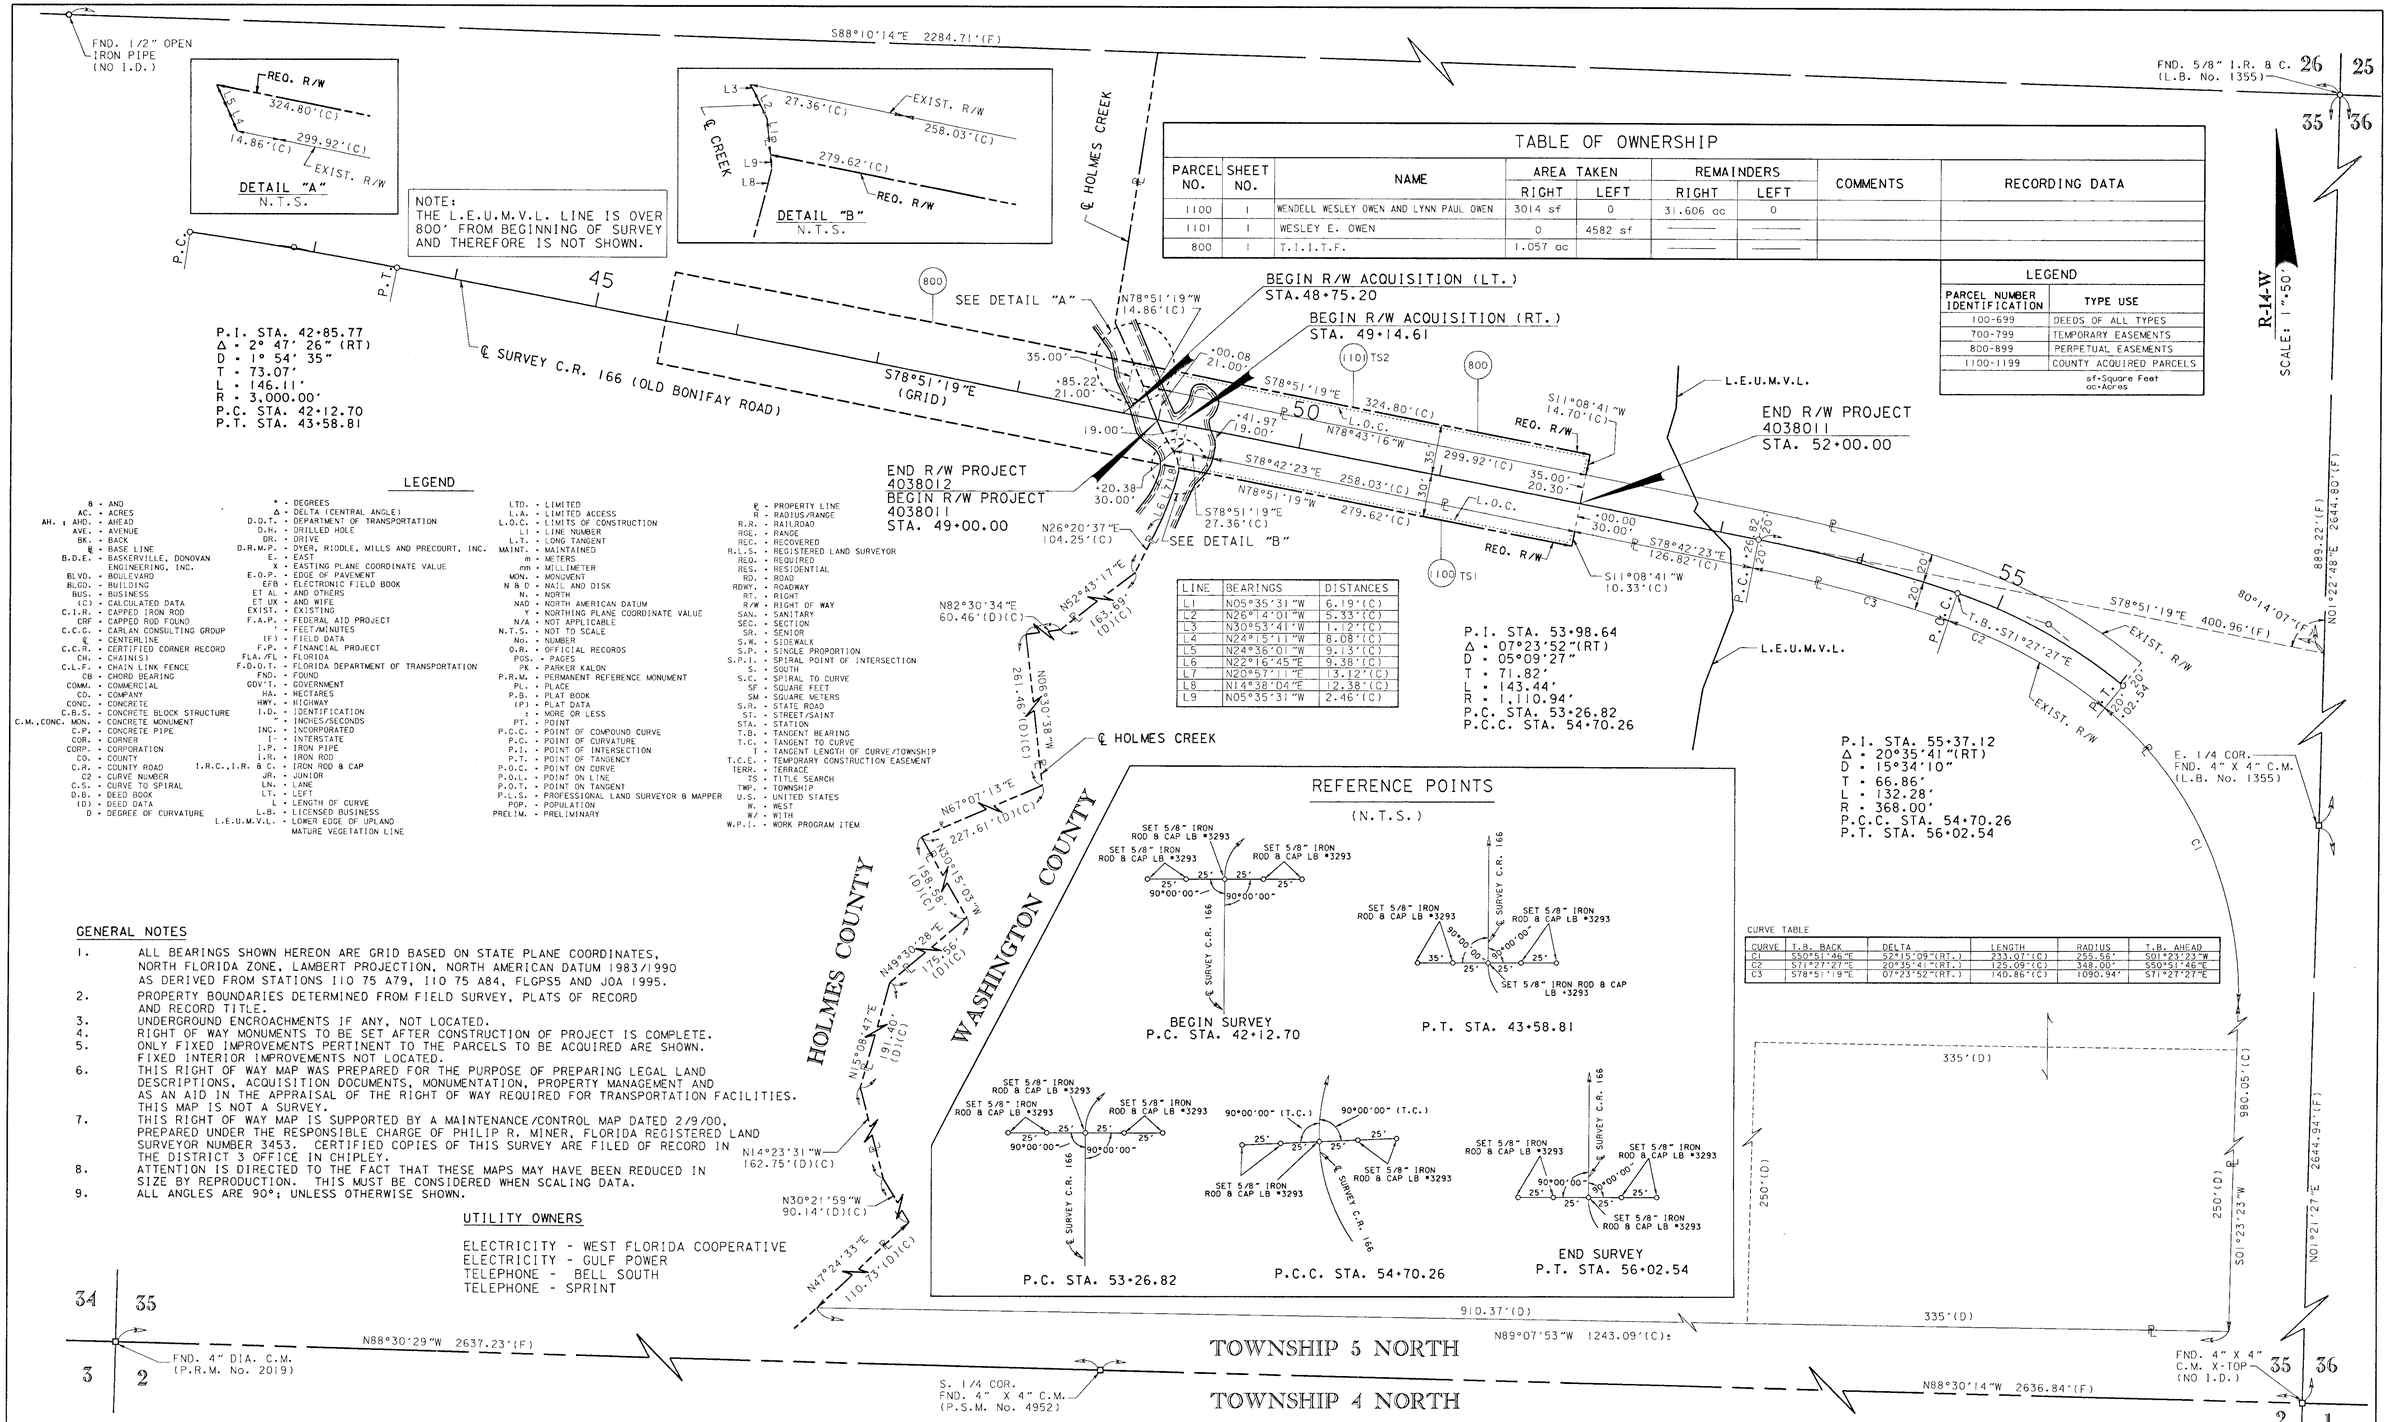

TABLE OF OWNERSHIP

PARCEL NO.	SHEET NO.	NAME	AREA TAKEN RIGHT	AREA TAKEN LEFT	REMAINDERS RIGHT	REMAINDERS LEFT	COMMENTS	RECORDING DATA
1100	1	WENDELL WESLEY OWEN AND LYNN PAUL OWEN	3014 sf	0	31.606 ac	0		
1101	1	WESLEY E. OWEN	0	4582 sf	———	———		
800	1	T.I.I.T.F.	1.057 ac		———	———		

LEGEND	
PARCEL NUMBER IDENTIFICATION	TYPE USE
100-699	DEEDS OF ALL TYPES
700-799	TEMPORARY EASEMENTS
800-899	PERPETUAL EASEMENTS
1100-1199	COUNTY ACQUIRED PARCELS

sf-Square Feet
ac-Acres

LINE	BEARINGS	DISTANCES
L1	N05°35'31"W	6.19'(C)
L2	N26°14'01"W	5.33'(C)
L3	N30°53'41"W	1.27'(C)
L4	N24°15'11"W	8.08'(C)
L5	N24°36'01"W	9.13'(C)
L6	N22°16'45"E	9.38'(C)
L7	N20°57'11"E	13.12'(C)
L8	N14°38'04"E	12.38'(C)
L9	N05°35'31"W	2.46'(C)

CURVE TABLE

CURVE	T.B. BACK	DELTA	LENGTH	RADIUS	T.B. AHEAD
C1	S50°51'46"E	52°15'09"(RT.)	233.07'(C)	255.58'	S01°23'23"W
C2	S71°27'27"E	20°35'41"(RT.)	125.09'(C)	348.00'	S50°51'46"E
C3	S78°51'19"E	07°23'52"(RT.)	140.86'(C)	1090.94'	S71°27'27"E

LEGEND

& - AND	* - DEGREES
AC. - ACRES	Δ - DELTA (CENTRAL ANGLE)
AH. - AHD. - AHEAD	D.O.T. - DEPARTMENT OF TRANSPORTATION
AVE. - AVENUE	D.H. - DRILLED HOLE
BK. - BACK	DR. - DRIVE
℄ - BASE LINE	D.R.M.P. - DYER, RIDDLE, MILLS AND PRECOURT, INC.
B.D.E. - BASKERVILLE, DONOVAN ENGINEERING, INC.	E. - EAST
BLVD. - BOULEVARD	X - EASTING PLANE COORDINATE VALUE
BLDG. - BUILDING	E.O.P. - EDGE OF PAVEMENT
BUS. - BUSINESS	EFB - ELECTRONIC FIELD BOOK
(C) - CALCULATED DATA	ET AL - AND OTHERS
C.I.R. - CAPPED IRON ROD	ET UX - AND WIFE
CRF - CAPPED ROD FOUND	EXIST. - EXISTING
C.C.G. - CARLAN CONSULTING GROUP	F.A.P. - FEDERAL AID PROJECT
℄ - CENTERLINE	' - FEET/MINUTES
C.C.R. - CERTIFIED CORNER RECORD	(F) - FIELD DATA
CH. - CHAIN(S)	F.P. - FINANCIAL PROJECT
C.L.F. - CHAIN LINK FENCE	FLA./FL - FLORIDA
CB - CHORD BEARING	F.D.O.T. - FLORIDA DEPARTMENT OF TRANSPORTATION
COMM. - COMMERCIAL	FND. - FOUND
CO. - COMPANY	GOV'T. - GOVERNMENT
CONC. - CONCRETE	HA. - HECTARES
C.B.S. - CONCRETE BLOCK STRUCTURE	HWY. - HIGHWAY
C.M.,CONC. MON. - CONCRETE MONUMENT	I.D. - IDENTIFICATION
C.P. - CONCRETE PIPE	" - INCHES/SECONDS
COR. - CORNER	INC. - INCORPORATED
CORP. - CORPORATION	I - INTERSTATE
CO. - COUNTY	I.P. - IRON PIPE
C.R. - COUNTY ROAD	I.R. - IRON ROD
C2 - CURVE NUMBER	I.R.C.,I.R. & C. - IRON ROD & CAP
C.S. - CURVE TO SPIRAL	JR. - JUNIOR
D.B. - DEED BOOK	LN. - LANE
(D) - DEED DATA	LT. - LEFT
D - DEGREE OF CURVATURE	L - LENGTH OF CURVE
	L.B. - LICENSED BUSINESS
	L.E.U.M.V.L. - LOWER EDGE OF UPLAND MATURE VEGETATION LINE

LTD. - LIMITED	℄ - PROPERTY LINE
L.A. - LIMITED ACCESS	R - RADIUS/RANGE
L.O.C. - LIMITS OF CONSTRUCTION	R.R. - RAILROAD
LI - LINE NUMBER	RGE. - RANGE
L.T. - LONG TANGENT	REC. - RECOVERED
MAINT. - MAINTAINED	R.L.S. - REGISTERED LAND SURVEYOR
m - METERS	REQ. - REQUIRED
mm - MILLIMETER	RES. - RESIDENTIAL
MON. - MONUMENT	RD. - ROAD
N & D - NAIL AND DISK	RDWY. - ROADWAY
N. - NORTH	RT. - RIGHT
NAD - NORTH AMERICAN DATUM	R/W - RIGHT OF WAY
Y - NORTHING PLANE COORDINATE VALUE	SAN. - SANITARY
N/A - NOT APPLICABLE	SEC. - SECTION
N.T.S. - NOT TO SCALE	SR. - SENIOR
No. - NUMBER	S.W. - SIDEWALK
O.R. - OFFICIAL RECORDS	S.P. - SINGLE PROPORTION
PGS. - PAGES	S.P.I. - SPIRAL POINT OF INTERSECTION
PK - PARKER KALON	S. - SOUTH
P.R.M. - PERMANENT REFERENCE MONUMENT	S.C. - SPIRAL TO CURVE
PL. - PLACE	SF - SQUARE FEET
P.B. - PLAT BOOK	SM - SQUARE METERS
(P) - PLAT DATA	S.R. - STATE ROAD
± - MORE OR LESS	ST. - STREET/SAINT
PT. - POINT	STA. - STATION
P.C.C. - POINT OF COMPOUND CURVE	T.B. - TANGENT BEARING
P.C. - POINT OF CURVATURE	T.C. - TANGENT TO CURVE
P.I. - POINT OF INTERSECTION	T - TANGENT LENGTH OF CURVE/TOWNSHIP
P.T. - POINT OF TANGENCY	T.C.E. - TEMPORARY CONSTRUCTION EASEMENT
P.O.C. - POINT ON CURVE	TERR. - TERRACE
P.O.L. - POINT ON LINE	TS - TITLE SEARCH
P.O.T. - POINT ON TANGENT	TWP. - TOWNSHIP
P.L.S. - PROFESSIONAL LAND SURVEYOR & MAPPER	U.S. - UNITED STATES
POP. - POPULATION	W. - WEST
PRELIM. - PRELIMINARY	W/ - WITH
	W.P.I. - WORK PROGRAM ITEM

GENERAL NOTES

1. ALL BEARINGS SHOWN HEREON ARE GRID BASED ON STATE PLANE COORDINATES, NORTH FLORIDA ZONE, LAMBERT PROJECTION, NORTH AMERICAN DATUM 1983/1990 AS DERIVED FROM STATIONS 110 75 A79, 110 75 A84, FLGPS5 AND JOA 1995.
2. PROPERTY BOUNDARIES DETERMINED FROM FIELD SURVEY, PLATS OF RECORD AND RECORD TITLE.
3. UNDERGROUND ENCROACHMENTS IF ANY, NOT LOCATED.
4. RIGHT OF WAY MONUMENTS TO BE SET AFTER CONSTRUCTION OF PROJECT IS COMPLETE.
5. ONLY FIXED IMPROVEMENTS PERTINENT TO THE PARCELS TO BE ACQUIRED ARE SHOWN. FIXED INTERIOR IMPROVEMENTS NOT LOCATED.
6. THIS RIGHT OF WAY MAP WAS PREPARED FOR THE PURPOSE OF PREPARING LEGAL LAND DESCRIPTIONS, ACQUISITION DOCUMENTS, MONUMENTATION, PROPERTY MANAGEMENT AND AS AN AID IN THE APPRAISAL OF THE RIGHT OF WAY REQUIRED FOR TRANSPORTATION FACILITIES. THIS MAP IS NOT A SURVEY.
7. THIS RIGHT OF WAY MAP IS SUPPORTED BY A MAINTENANCE/CONTROL MAP DATED 2/9/00, PREPARED UNDER THE RESPONSIBLE CHARGE OF PHILIP R. MINER, FLORIDA REGISTERED LAND SURVEYOR NUMBER 3453. CERTIFIED COPIES OF THIS SURVEY ARE FILED OF RECORD IN THE DISTRICT 3 OFFICE IN CHIPLEY.
8. ATTENTION IS DIRECTED TO THE FACT THAT THESE MAPS MAY HAVE BEEN REDUCED IN SIZE BY REPRODUCTION. THIS MUST BE CONSIDERED WHEN SCALING DATA.
9. ALL ANGLES ARE 90°; UNLESS OTHERWISE SHOWN.

UTILITY OWNERS

ELECTRICITY - WEST FLORIDA COOPERATIVE
ELECTRICITY - GULF POWER
TELEPHONE - BELL SOUTH
TELEPHONE - SPRINT

THIS MAP IS NOT A SURVEY

RIGHT OF WAY MAP	WASHINGTON COUNTY	APPROVED BY: Wilson Carter, FOR DISTRICT SURVEYOR ADMINISTRATOR	DATE: 2-22-01	REVISION	BY	DATE	REVISION	BY	DATE		BY	DATE	F.A.P. NO. 8888 689 A	MAPS PREPARED BY: D.R.M.P., INC. 1505 EAST COLONIAL DRIVE ORLANDO, FLORIDA 32803	FIELD BOOK NO.'S 20421025, 20421054, E.F.B
										PRELIM	M. RAY	10-20-00			
										FINAL	J. FLICK	12-13-00	COUNTY ROAD NO.166	WASHINGTON COUNTY	W.P.I. NO. N/A / SCALE: 1" - 50'
										CHECKED	A. SCHAEFER	10-20-00			F.P. No. 4038011 / SHEET 1 OF 1

BRIDGE No. 614117 OVER HOLMES CREEK ON C.R.166 (OLD BONIFAY ROAD)