TABLE OF OWNERSHIPS

PARCEL NO.	SHEET NO.	NAME	AREA TAKEN	REMAINDERS LEFT	REMAINDERS RIGHT	COMMENTS	RECORDING DATA
700	1	SHILOH BAPTIST CHURCH	1693 S.F.	0	27.44 ac.	TEMPORARY CONSTRUCTION EASEMENT	

LEGEND

PARCEL NUMBER IDENTIFICATION	TYPE USE
100-699	DEEDS OF ALL TYPES
700-799	TEMPORARY EASEMENTS
800-899	PERPETUAL EASEMENTS
900-999	LICENSE AGREEMENT

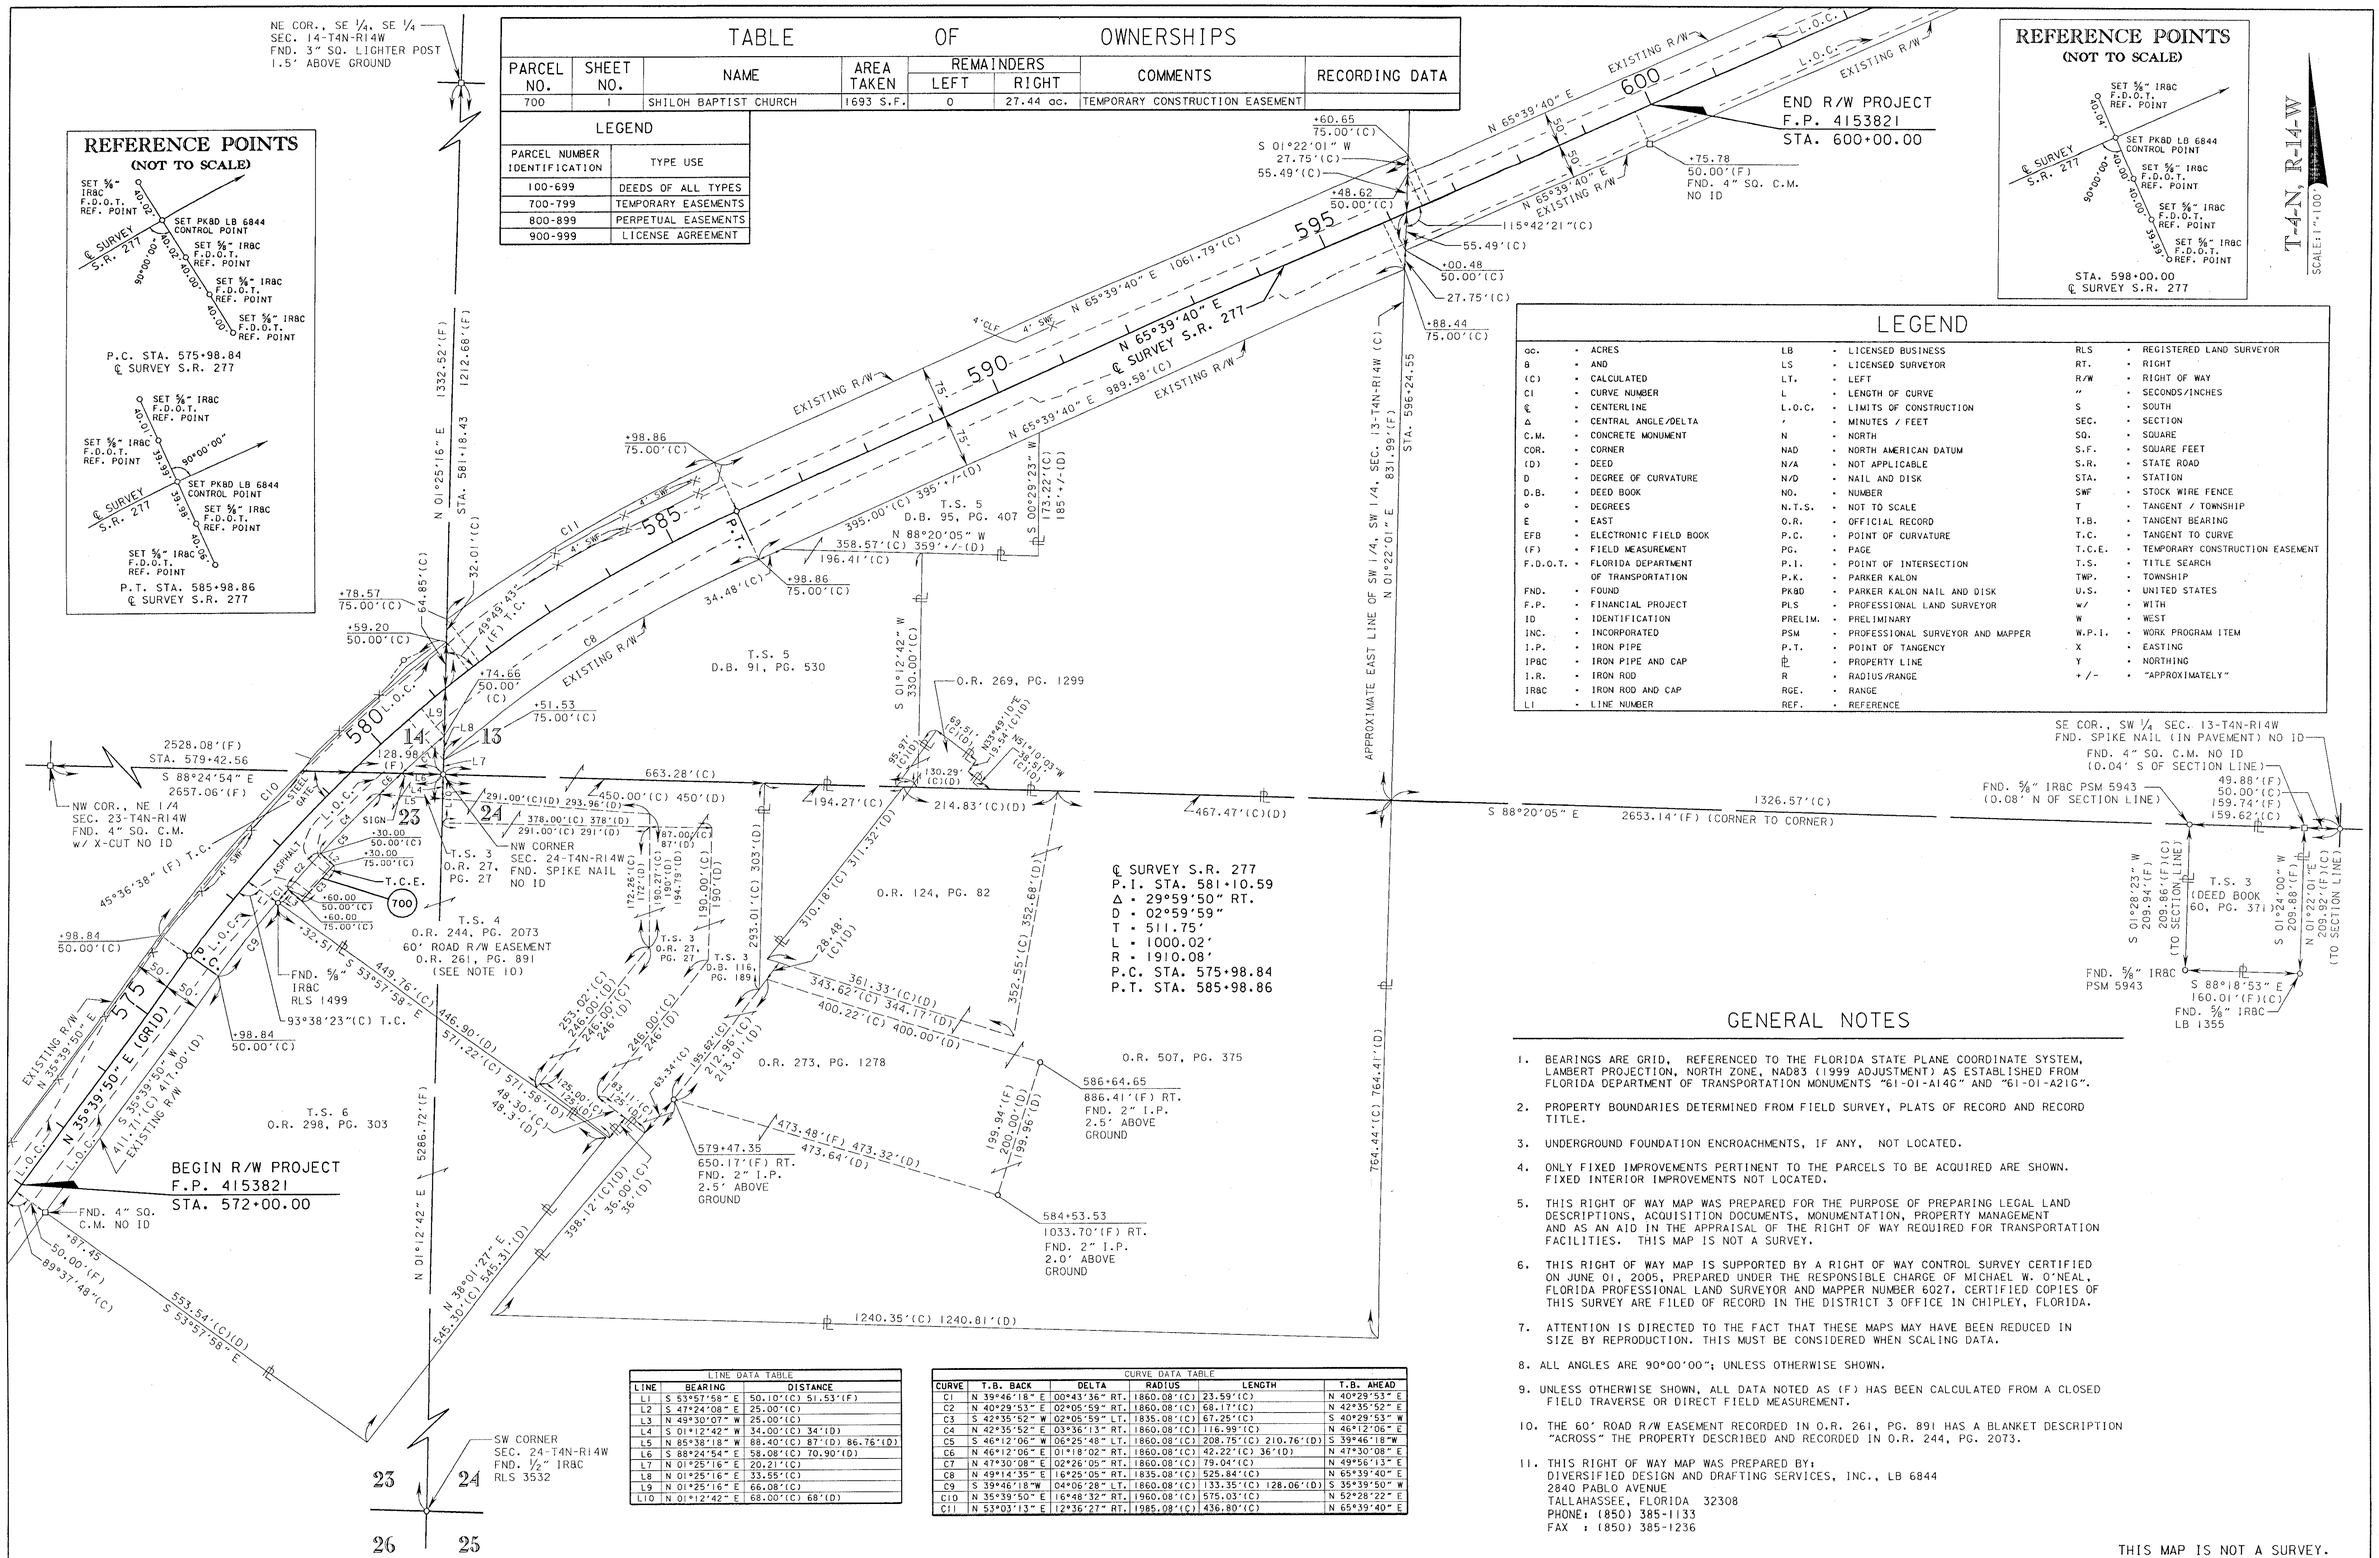

LEGEND

ac.	ACRES	LB	LICENSED BUSINESS	RLS	REGISTERED LAND SURVEYOR
&	AND	LS	LICENSED SURVEYOR	RT.	RIGHT
(C)	CALCULATED	LT.	LEFT	R/W	RIGHT OF WAY
CI	CURVE NUMBER	L	LENGTH OF CURVE	"	SECONDS/INCHES
℄	CENTERLINE	L.O.C.	LIMITS OF CONSTRUCTION	S	SOUTH
Δ	CENTRAL ANGLE/DELTA	'	MINUTES / FEET	SEC.	SECTION
C.M.	CONCRETE MONUMENT	N	NORTH	SQ.	SQUARE
COR.	CORNER	NAD	NORTH AMERICAN DATUM	S.F.	SQUARE FEET
(D)	DEED	N/A	NOT APPLICABLE	S.R.	STATE ROAD
D	DEGREE OF CURVATURE	N/D	NAIL AND DISK	STA.	STATION
D.B.	DEED BOOK	NO.	NUMBER	SWF	STOCK WIRE FENCE
°	DEGREES	N.T.S.	NOT TO SCALE	T	TANGENT / TOWNSHIP
E	EAST	O.R.	OFFICIAL RECORD	T.B.	TANGENT BEARING
EFB	ELECTRONIC FIELD BOOK	P.C.	POINT OF CURVATURE	T.C.	TANGENT TO CURVE
(F)	FIELD MEASUREMENT	PG.	PAGE	T.C.E.	TEMPORARY CONSTRUCTION EASEMENT
F.D.O.T.	FLORIDA DEPARTMENT OF TRANSPORTATION	P.I.	POINT OF INTERSECTION	T.S.	TITLE SEARCH
		P.K.	PARKER KALON	TWP.	TOWNSHIP
FND.	FOUND	PK&D	PARKER KALON NAIL AND DISK	U.S.	UNITED STATES
F.P.	FINANCIAL PROJECT	PLS	PROFESSIONAL LAND SURVEYOR	w/	WITH
ID	IDENTIFICATION	PRELIM.	PRELIMINARY	W	WEST
INC.	INCORPORATED	PSM	PROFESSIONAL SURVEYOR AND MAPPER	W.P.I.	WORK PROGRAM ITEM
I.P.	IRON PIPE	P.T.	POINT OF TANGENCY	X	EASTING
IP&C	IRON PIPE AND CAP	ℙ	PROPERTY LINE	Y	NORTHING
I.R.	IRON ROD	R	RADIUS/RANGE	+ / -	"APPROXIMATELY"
IR&C	IRON ROD AND CAP	RGE.	RANGE		
LI	LINE NUMBER	REF.	REFERENCE		

GENERAL NOTES

1. BEARINGS ARE GRID, REFERENCED TO THE FLORIDA STATE PLANE COORDINATE SYSTEM, LAMBERT PROJECTION, NORTH ZONE, NAD83 (1999 ADJUSTMENT) AS ESTABLISHED FROM FLORIDA DEPARTMENT OF TRANSPORTATION MONUMENTS "61-01-A14G" AND "61-01-A21G".
2. PROPERTY BOUNDARIES DETERMINED FROM FIELD SURVEY, PLATS OF RECORD AND RECORD TITLE.
3. UNDERGROUND FOUNDATION ENCROACHMENTS, IF ANY, NOT LOCATED.
4. ONLY FIXED IMPROVEMENTS PERTINENT TO THE PARCELS TO BE ACQUIRED ARE SHOWN. FIXED INTERIOR IMPROVEMENTS NOT LOCATED.
5. THIS RIGHT OF WAY MAP WAS PREPARED FOR THE PURPOSE OF PREPARING LEGAL LAND DESCRIPTIONS, ACQUISITION DOCUMENTS, MONUMENTATION, PROPERTY MANAGEMENT AND AS AN AID IN THE APPRAISAL OF THE RIGHT OF WAY REQUIRED FOR TRANSPORTATION FACILITIES. THIS MAP IS NOT A SURVEY.
6. THIS RIGHT OF WAY MAP IS SUPPORTED BY A RIGHT OF WAY CONTROL SURVEY CERTIFIED ON JUNE 01, 2005, PREPARED UNDER THE RESPONSIBLE CHARGE OF MICHAEL W. O'NEAL, FLORIDA PROFESSIONAL LAND SURVEYOR AND MAPPER NUMBER 6027. CERTIFIED COPIES OF THIS SURVEY ARE FILED OF RECORD IN THE DISTRICT 3 OFFICE IN CHIPLEY, FLORIDA.
7. ATTENTION IS DIRECTED TO THE FACT THAT THESE MAPS MAY HAVE BEEN REDUCED IN SIZE BY REPRODUCTION. THIS MUST BE CONSIDERED WHEN SCALING DATA.
8. ALL ANGLES ARE 90°00'00"; UNLESS OTHERWISE SHOWN.
9. UNLESS OTHERWISE SHOWN, ALL DATA NOTED AS (F) HAS BEEN CALCULATED FROM A CLOSED FIELD TRAVERSE OR DIRECT FIELD MEASUREMENT.
10. THE 60' ROAD R/W EASEMENT RECORDED IN O.R. 261, PG. 891 HAS A BLANKET DESCRIPTION "ACROSS" THE PROPERTY DESCRIBED AND RECORDED IN O.R. 244, PG. 2073.
11. THIS RIGHT OF WAY MAP WAS PREPARED BY:
    DIVERSIFIED DESIGN AND DRAFTING SERVICES, INC., LB 6844
    2840 PABLO AVENUE
    TALLAHASSEE, FLORIDA 32308
    PHONE: (850) 385-1133
    FAX : (850) 385-1236

THIS MAP IS NOT A SURVEY.

LINE DATA TABLE

LINE	BEARING	DISTANCE
L1	S 53°57'58" E	50.10'(C) 51.53'(F)
L2	S 47°24'08" E	25.00'(C)
L3	N 49°30'07" W	25.00'(C)
L4	S 01°12'42" W	34.00'(C) 34'(D)
L5	N 85°38'18" W	88.40'(C) 87'(D) 86.76'(D)
L6	S 88°24'54" E	58.08'(C) 70.90'(D)
L7	N 01°25'16" E	20.21'(C)
L8	N 01°25'16" E	33.55'(C)
L9	N 01°25'16" E	66.08'(C)
L10	N 01°12'42" E	68.00'(C) 68'(D)

CURVE DATA TABLE

CURVE	T.B. BACK	DELTA	RADIUS	LENGTH	T.B. AHEAD
C1	N 39°46'18" E	00°43'36" RT.	1860.08'(C)	23.59'(C)	N 40°29'53" E
C2	N 40°29'53" E	02°05'59" RT.	1860.08'(C)	68.17'(C)	N 42°35'52" E
C3	S 42°35'52" W	02°05'59" LT.	1835.08'(C)	67.25'(C)	S 40°29'53" W
C4	N 42°35'52" E	03°36'13" RT.	1860.08'(C)	116.99'(C)	N 46°12'06" E
C5	S 46°12'06" W	06°25'48" LT.	1860.08'(C)	208.75'(C) 210.76'(D)	S 39°46'18"W
C6	N 46°12'06" E	01°18'02" RT.	1860.08'(C)	42.22'(C) 36'(D)	N 47°30'08" E
C7	N 47°30'08" E	02°26'05" RT.	1860.08'(C)	79.04'(C)	N 49°56'13" E
C8	N 49°14'35" E	16°25'05" RT.	1835.08'(C)	525.84'(C)	N 65°39'40" E
C9	S 39°46'18"W	04°06'28" LT.	1860.08'(C)	133.35'(C) 128.06'(D)	S 35°39'50" W
C10	N 35°39'50" E	16°48'32" RT.	1960.08'(C)	575.03'(C)	N 52°28'22" E
C11	N 53°03'13" E	12°36'27" RT.	1985.08'(C)	436.80'(C)	N 65°39'40" E

RIGHT OF WAY MAP	FLORIDA DEPARTMENT OF TRANSPORTATION RIGHT OF WAY MAPPING	APPROVED BY DISTRICT RIGHT OF WAY SURVEYOR	DATE 11-29-05

REVISION	BY	DATE	REVISION	BY	DATE

	BY	DATE
PRELIM	A.K.M.	03/30/05
FINAL	M.W.O.	10/06/05
CHECKED	M.E.O.	10/06/05

SECTION N/A

MAPS PREPARED BY: DIVERSIFIED DESIGN AND DRAFTING SERVICES, INCORPORATED

FIELD BOOK NO.'S: 610508 AND EFB

W.P.I. N/A

SCALE: 1" = 100'

STATE ROAD NO. 277 WASHINGTON COUNTY F.P. NO. 4153821 SHEET 1 OF 1

S.R. 277(VERNON HIGHWAY) FROM STATE ROAD 79 IN VERNON TO STATE ROAD 10(U.S. 90)