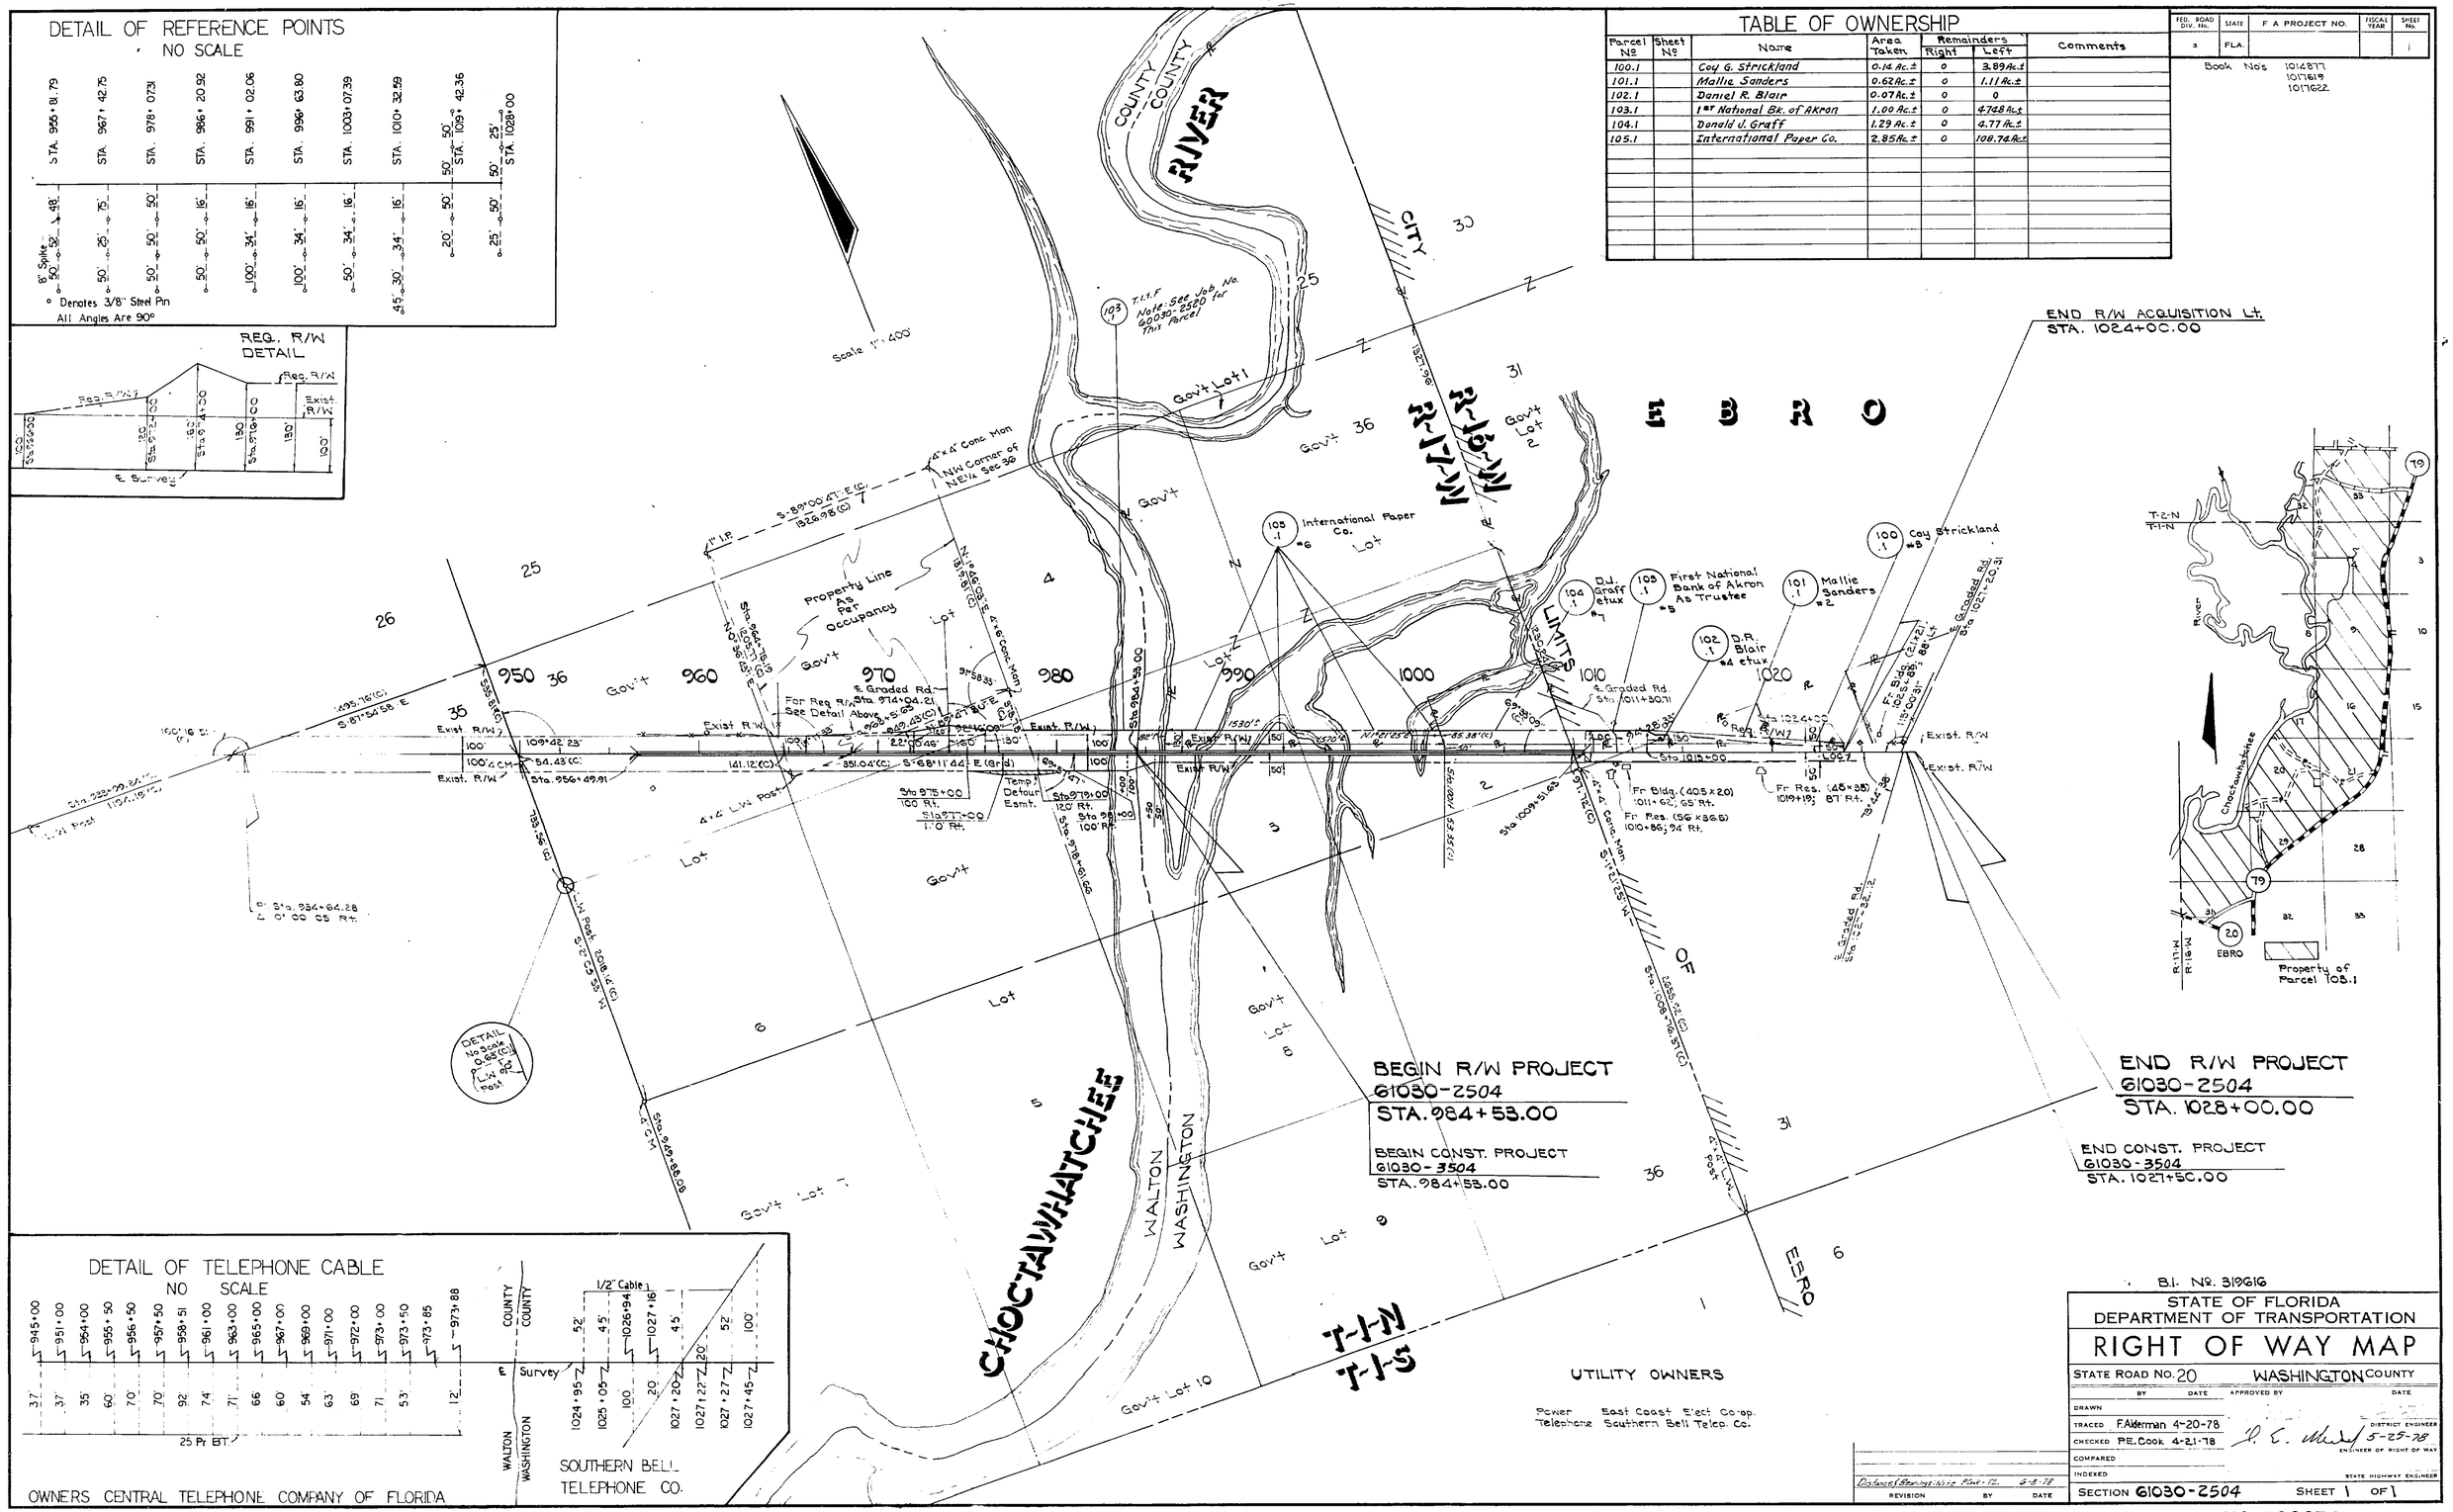

TABLE OF OWNERSHIP

Parcel No	Sheet No	Name	Area Taken	Remainders Right	Remainders Left	Comments
100.1		Coy G. Strickland	0.14 Ac.±	0	3.89 Ac.±	
101.1		Mallie Sanders	0.62 Ac.±	0	1.11 Ac.±	
102.1		Daniel R. Blair	0.07 Ac.±	0	0	
103.1		1st National Bk. of Akron	1.00 Ac.±	0	4.748 Ac.±	
104.1		Donald J. Graff	1.29 Ac.±	0	4.77 Ac.±	
105.1		International Paper Co.	2.85 Ac.±	0	108.74 Ac.±	

FED. ROAD DIV. No.	STATE	F A PROJECT NO.	FISCAL YEAR	SHEET No.
3	FLA.			1

Book No's 1014877 1017619 1017622

B.I. No. 319616

STATE OF FLORIDA
DEPARTMENT OF TRANSPORTATION

RIGHT OF WAY MAP

STATE ROAD NO. 20 WASHINGTON COUNTY

	BY	DATE	APPROVED BY	DATE
DRAWN				
TRACED	F. Alderman	4-20-78		
CHECKED	P.E. Cook	4-21-78		
COMPARED				
INDEXED				

DISTRICT ENGINEER
ENGINEER OF RIGHT OF WAY
STATE HIGHWAY ENGINEER

Distance & Bearings Note Plan - 12. 6-8-78
REVISION BY DATE

SECTION 61030-2504 SHEET 1 OF 1

CHOCTAWHATCHEE RIVER BRIDGE NO. 600036