T-4-N, R-13-W

METRIC

0 5 25

1:500

CHIPLEY

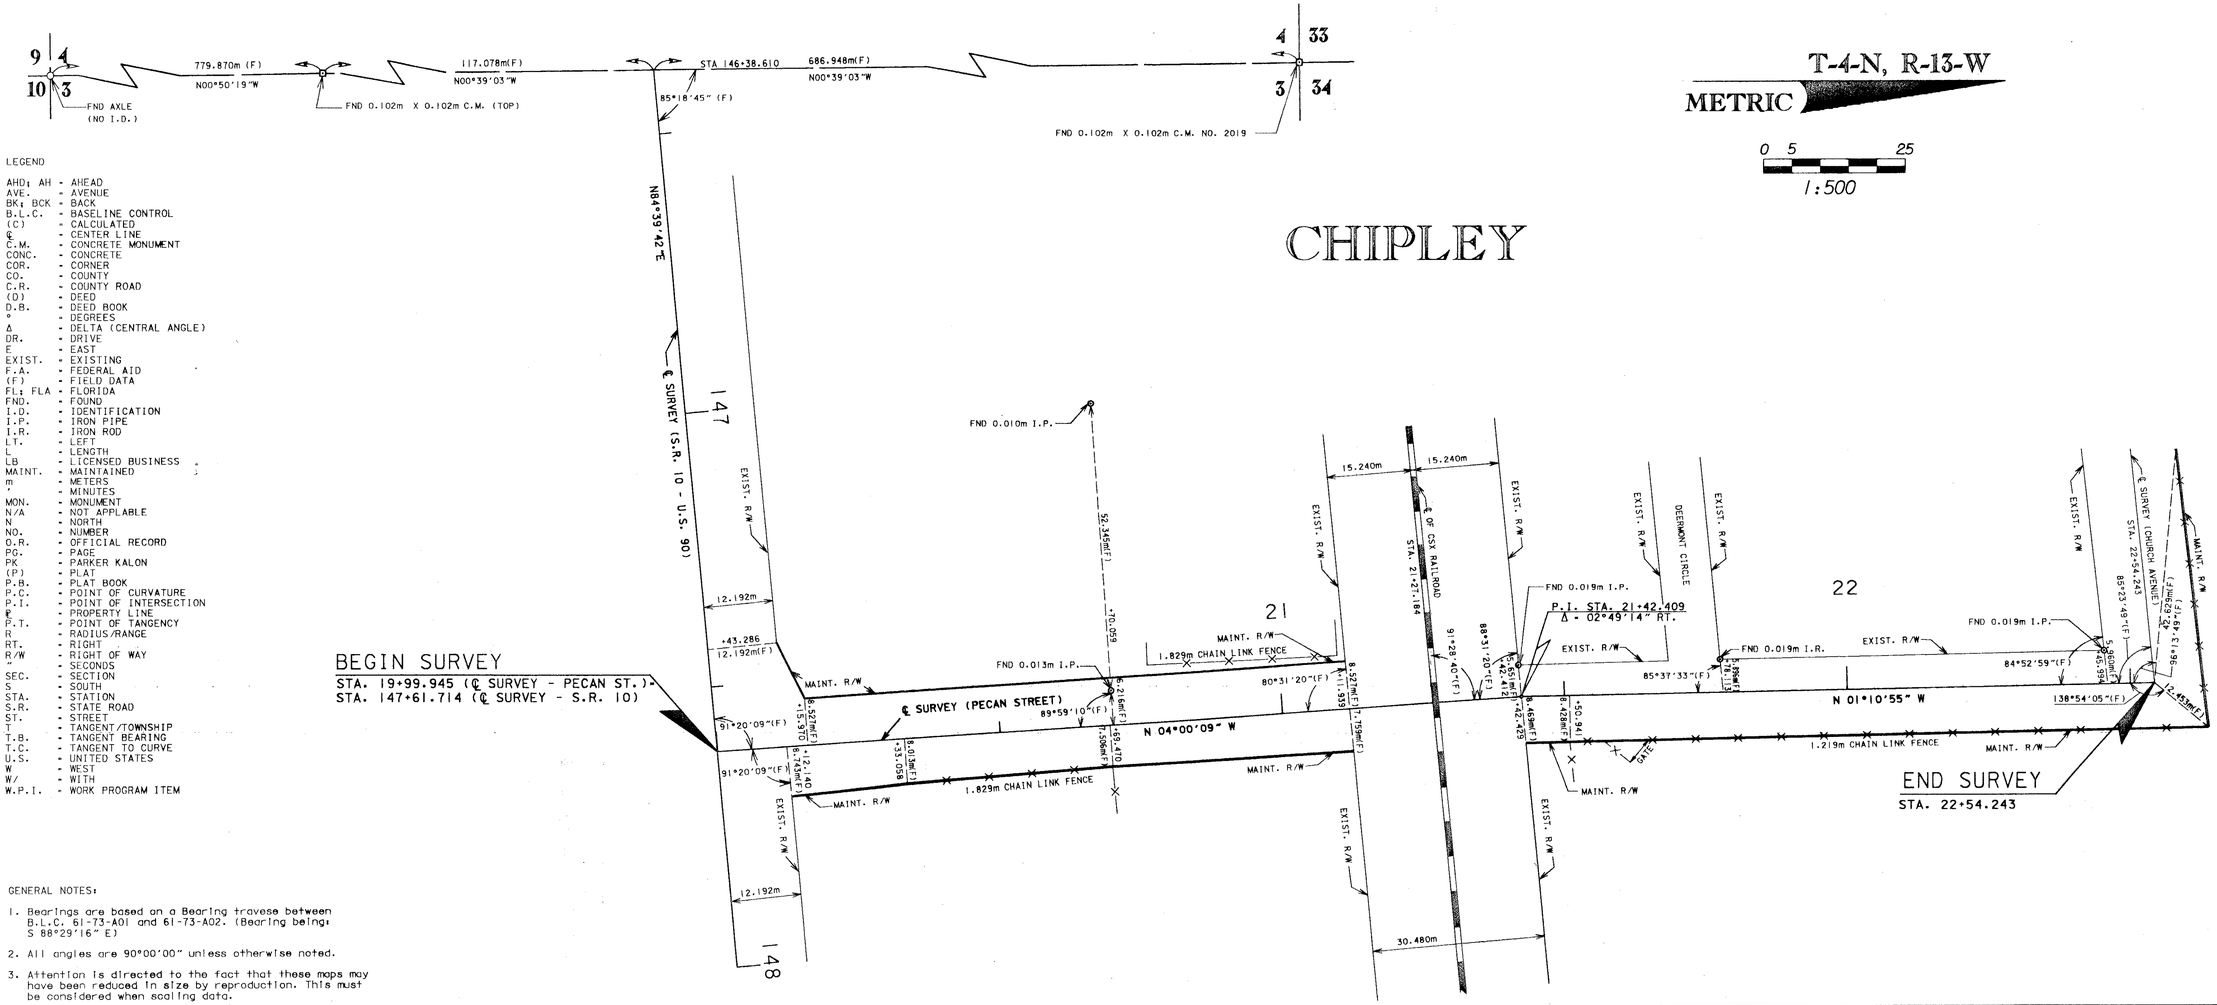

LEGEND

AHD; AH	-	AHEAD
AVE.	-	AVENUE
BK; BCK	-	BACK
B.L.C.	-	BASELINE CONTROL
(C)	-	CALCULATED
℄	-	CENTER LINE
C.M.	-	CONCRETE MONUMENT
CONC.	-	CONCRETE
COR.	-	CORNER
CO.	-	COUNTY
C.R.	-	COUNTY ROAD
(D)	-	DEED
D.B.	-	DEED BOOK
°	-	DEGREES
Δ	-	DELTA (CENTRAL ANGLE)
DR.	-	DRIVE
E	-	EAST
EXIST.	-	EXISTING
F.A.	-	FEDERAL AID
(F)	-	FIELD DATA
FL; FLA	-	FLORIDA
FND.	-	FOUND
I.D.	-	IDENTIFICATION
I.P.	-	IRON PIPE
I.R.	-	IRON ROD
LT.	-	LEFT
L	-	LENGTH
LB	-	LICENSED BUSINESS
MAINT.	-	MAINTAINED
m	-	METERS
'	-	MINUTES
MON.	-	MONUMENT
N/A	-	NOT APPLABLE
N	-	NORTH
NO.	-	NUMBER
O.R.	-	OFFICIAL RECORD
PG.	-	PAGE
PK	-	PARKER KALON
(P)	-	PLAT
P.B.	-	PLAT BOOK
P.C.	-	POINT OF CURVATURE
P.I.	-	POINT OF INTERSECTION
℄	-	PROPERTY LINE
P.T.	-	POINT OF TANGENCY
R	-	RADIUS/RANGE
RT.	-	RIGHT
R/W	-	RIGHT OF WAY
"	-	SECONDS
SEC.	-	SECTION
S	-	SOUTH
STA.	-	STATION
S.R.	-	STATE ROAD
ST.	-	STREET
T	-	TANGENT/TOWNSHIP
T.B.	-	TANGENT BEARING
T.C.	-	TANGENT TO CURVE
U.S.	-	UNITED STATES
W	-	WEST
W/	-	WITH
W.P.I.	-	WORK PROGRAM ITEM

GENERAL NOTES:

1. Bearings are based on a Bearing traverse between B.L.C. 61-73-A01 and 61-73-A02. (Bearing being: S 88°29'16" E)
2. All angles are 90°00'00" unless otherwise noted.
3. Attention is directed to the fact that these maps may have been reduced in size by reproduction. This must be considered when scaling data.

THIS IS TO CERTIFY that within the sheet numbered 1 of 1, constitutes a true copy of the official Maintenance Map showing location and survey by the State of Florida Department of Transportation for a portion of Pecan Street, designated as Section 61000 in Washington County, Florida.

THE PROPERTY labeled MAINT. R/W on said sheet has been vested in the City of Chipley pursuant to the provision of Section 95.361, Florida Statutes.

IN WITNESS WHEREOF, we have hereunto set our hands and affixed the seal of the City of Chipley, at Chipley, Florida, this 18th day of DECEMBER, A.D. 1997.

Tommy McDonald
Chairman of the City Council
City of Chipley

Alisa L. Golden
(Attestor)

This survey was performed for the specific purpose of establishing a survey centerline or baseline and locating the limits of maintained right of way as identified by the Utilities Director for the transportation facility shown and depicted hereon. I hereby certify that to the best of my knowledge and belief this is a true, accurate and complete depiction of a field survey performed under my direction and completed on September 03, 1997. I further certify that said drawing also meets the requirments for a right of way control survey and is in compliance with the Minimum Technical Standards as set forth in the Florida Board of Professional Land Surveyors, pursuant to Section 472.027, Florida Statutes.

James B. Kent
James B. Kent
Florida Professional Land Surveyor No. 3910
1074 Highway 90
Post Office Box 607
Chipley Fl. 32428

Date: DEC. 11, 1997

Not valid without the signature and the original raised seal of a Florida Licensed Surveyor and Mapper

Filed for record in the office of the Clerk of the Circuit Court for the County of Washington, State of Florida, in Road Plat Book 8 Page 90, on the 23rd day of DECEMBER A.D. 1997.

Melissa K. Haddock, D.C.
Clerk of the Circuit Court
Washington County, Florida

This is to certify that the right of way limits as shown on this map were identified by myself as having been maintained continuously for four (4) years without interruption.

By: DAN MINER
Utilities Director

REFERENCE POINTS

NOT TO SCALE

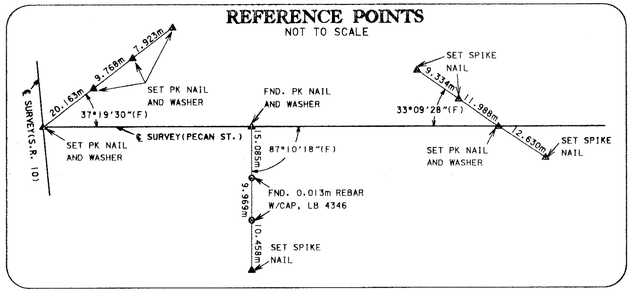

MAINTENANCE MAP	CITY OF CHIPLEY

REVISION	BY	DATE	REVISION	BY	DATE

	BY	DATE
PRELIM	J.F.S.	11/97
FINAL	T.F.B.	11/27/97
CHECKED	R.S.G.	11/26/97

PECAN STREET — WASHINGTON COUNTY

MAPS PREPARED BY DAMES & MOORE, 122 S. CALHOUN ST., TALLAHASSEE, FL 32301

FIELD BOOK NO.'S 10016224

W.P.I. NO. 3129665 — SCALE: 1:500

SECTION 61000 — SHEET 1 OF 1

PECAN STREET FROM S.R. 10 (U.S. 90) TO CHURCH AVENUE AT ROULHAC